
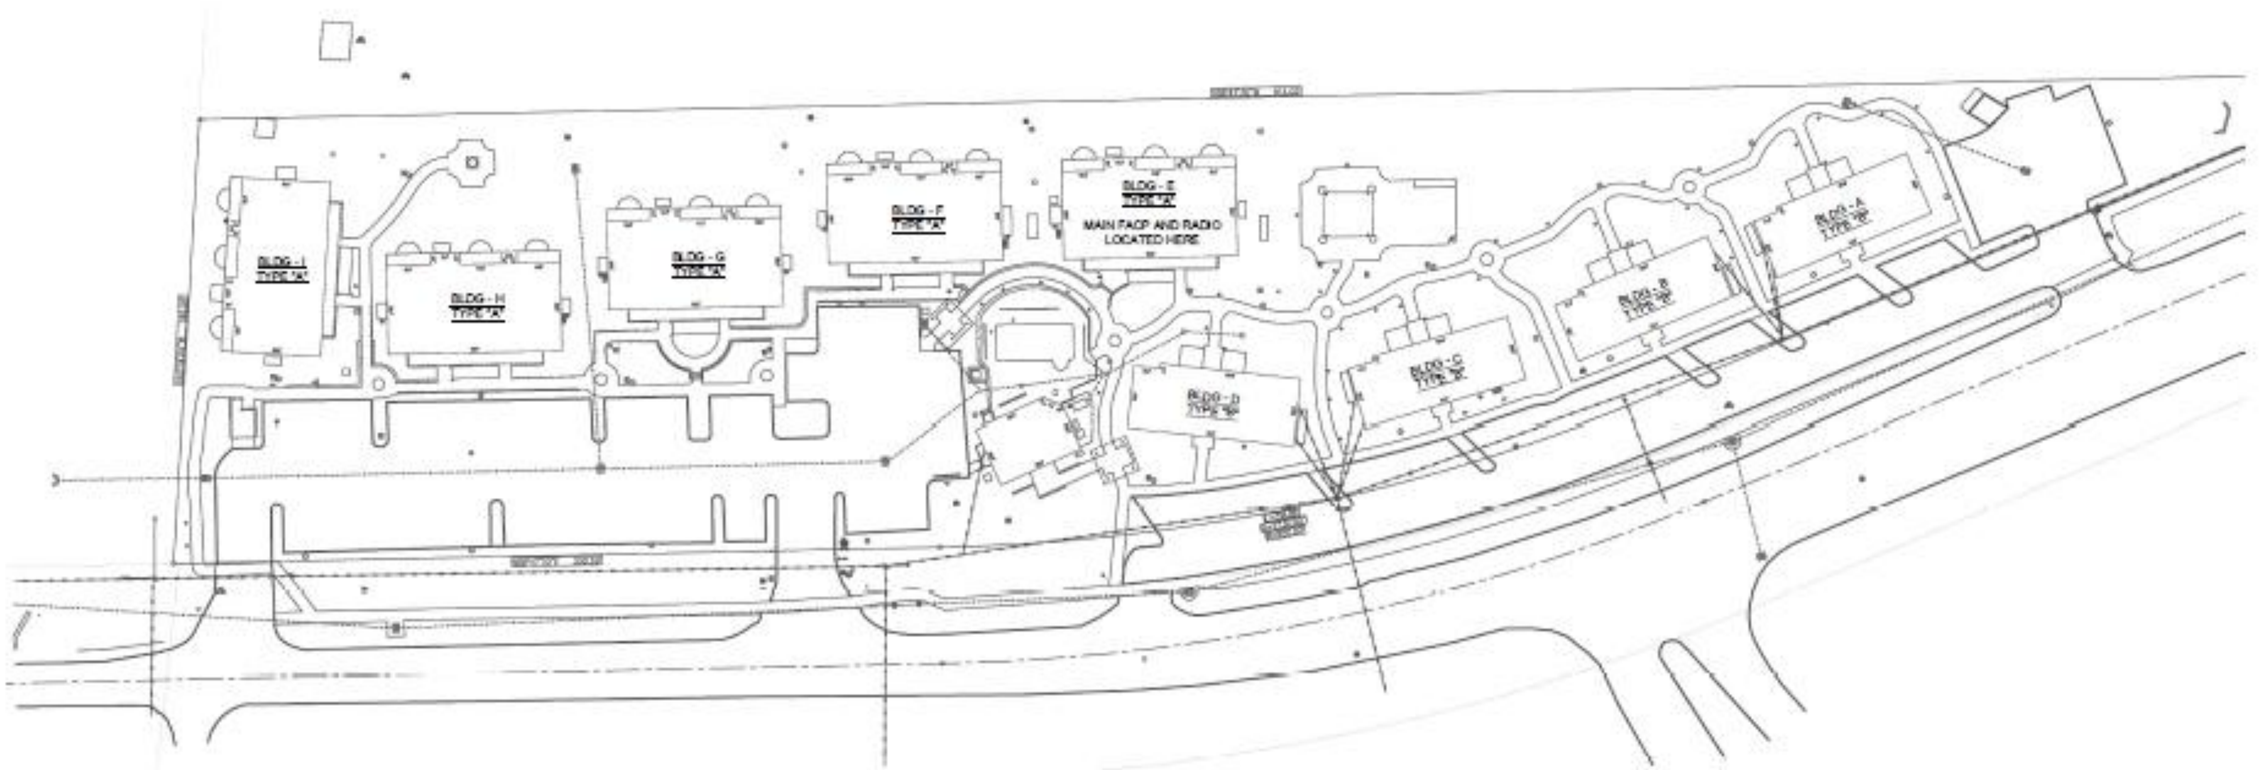


N


FIRE ALARM SITE PLAN

SCALE 1" = 40'-0"


Fairways on the Green
Bldg A 1st floor

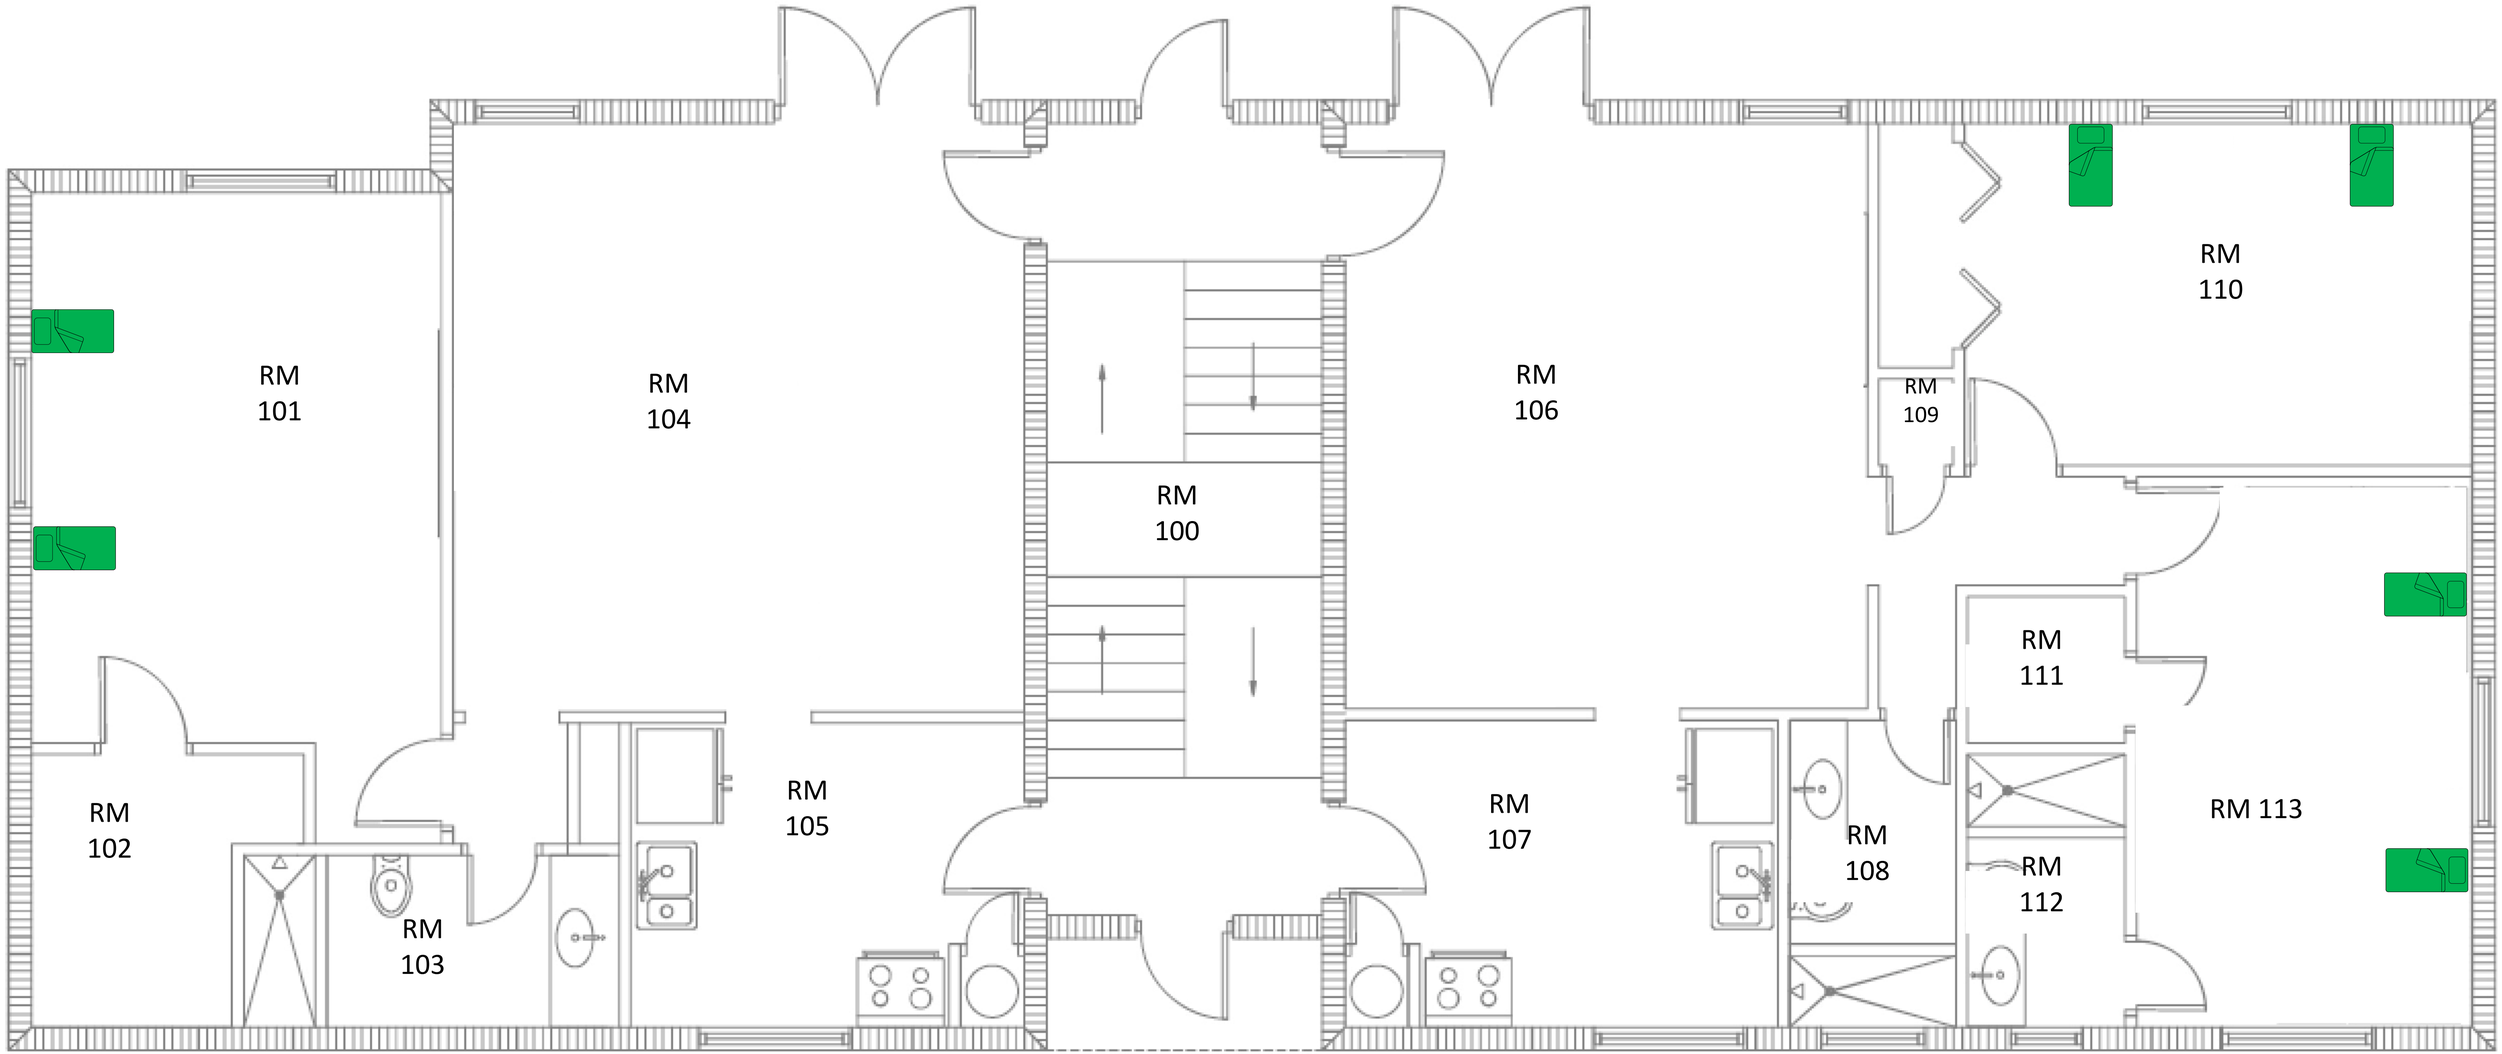


Fairways on the Green
Bldg A 2nd floor

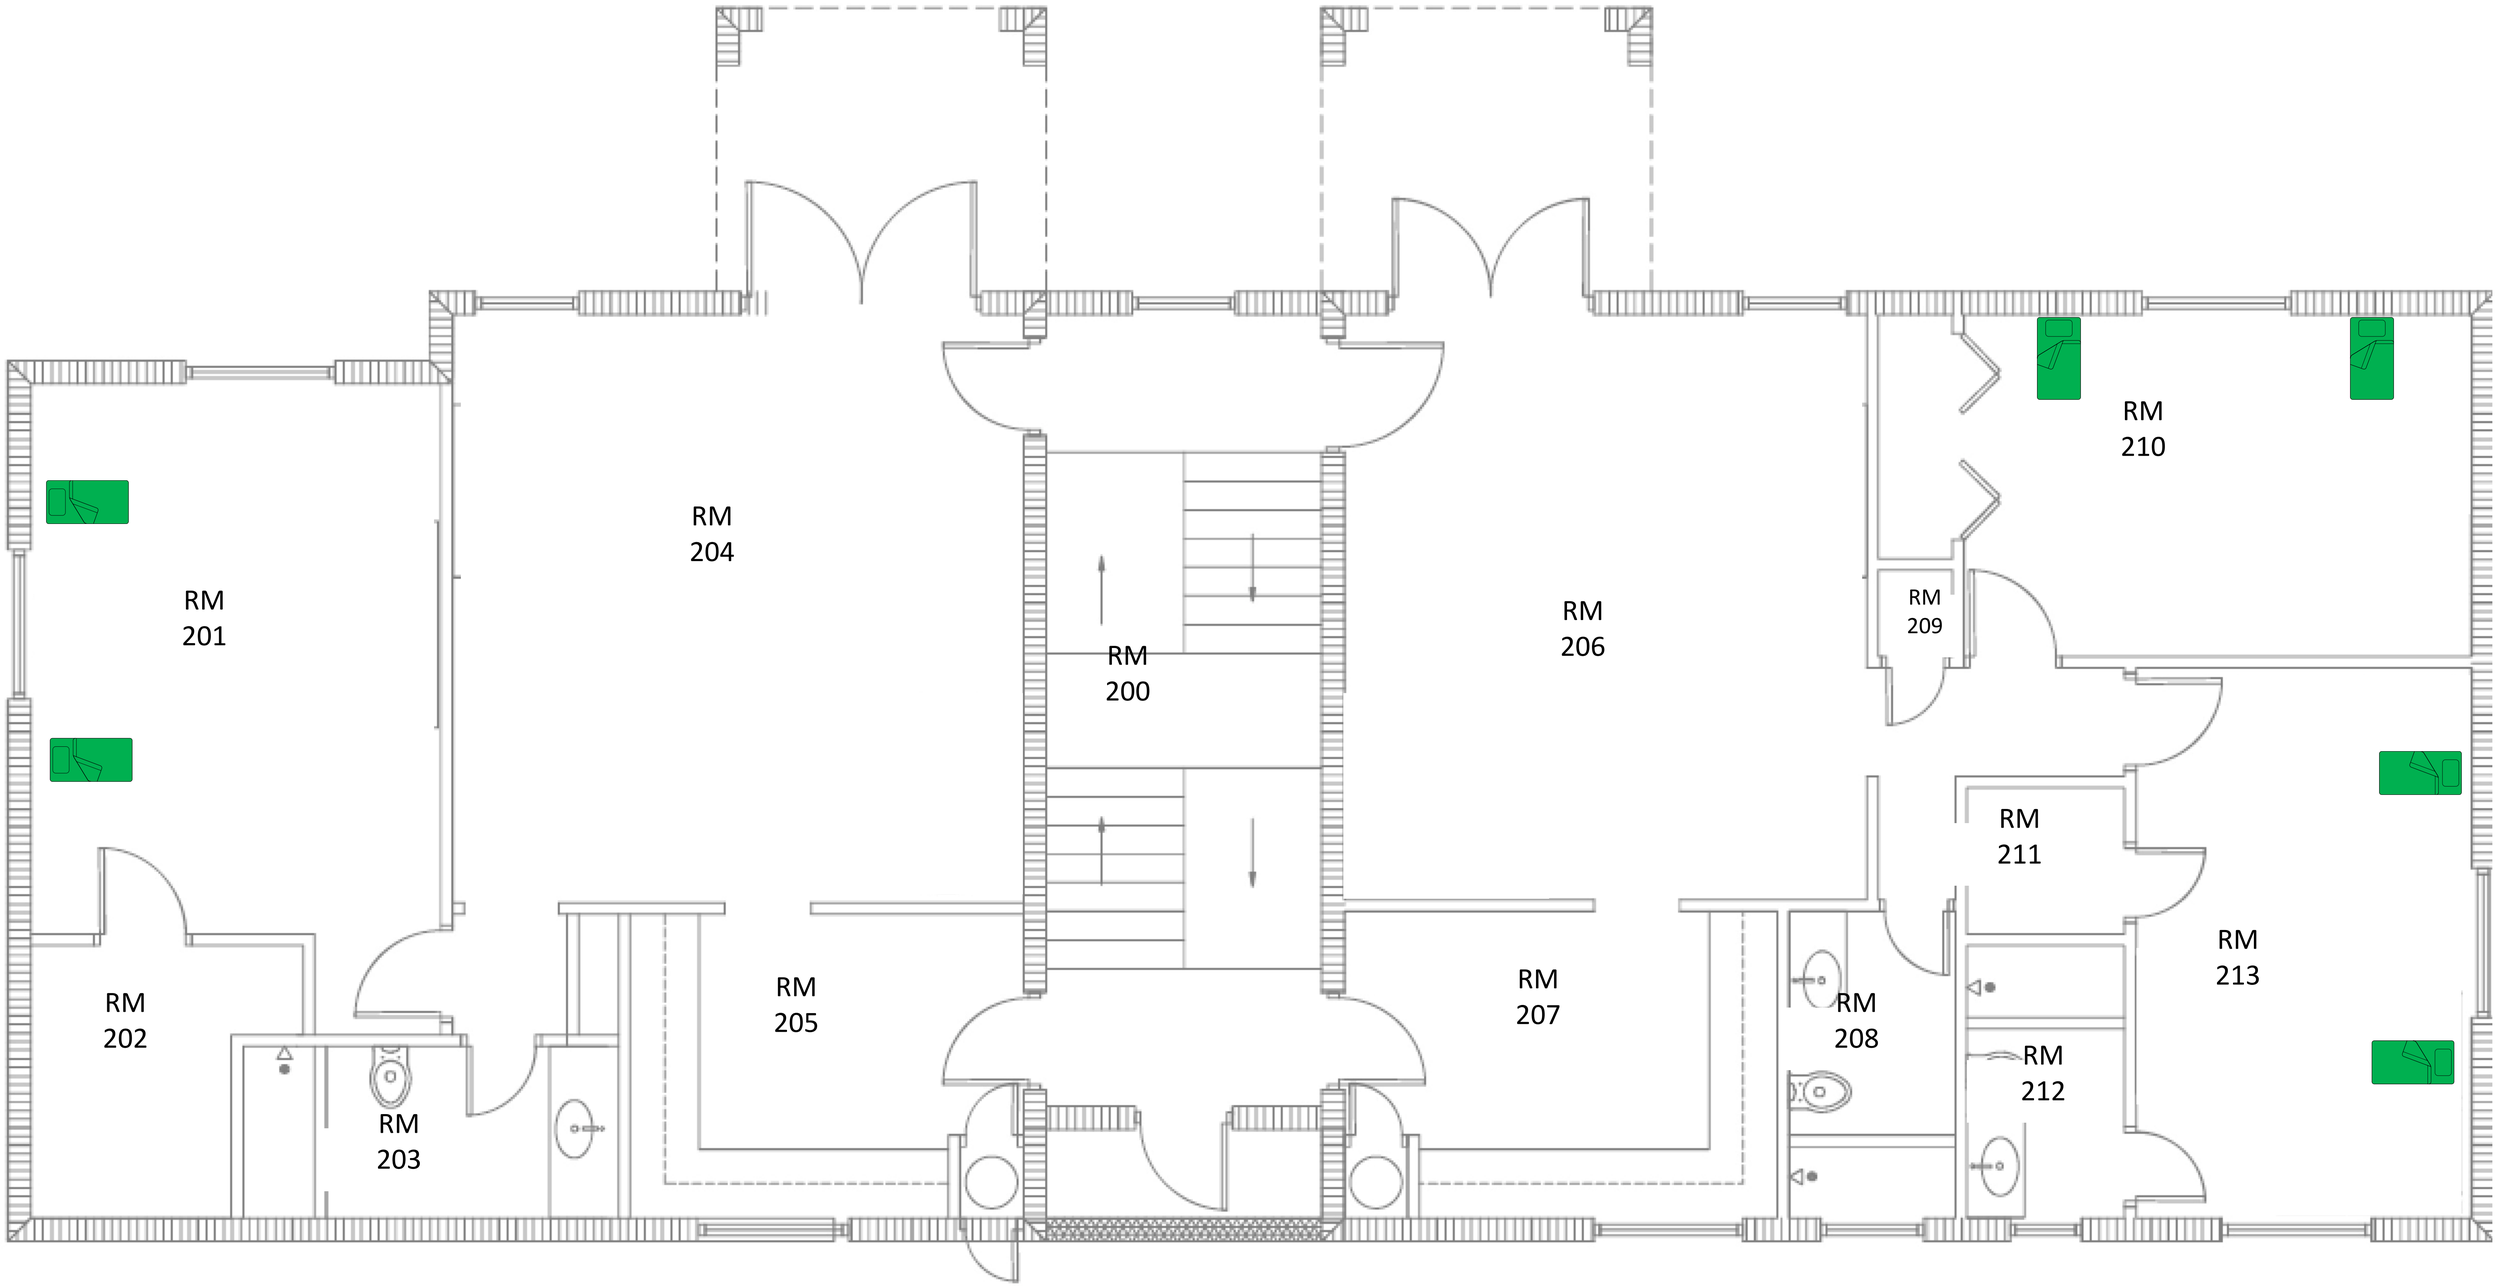


Fairways on the Green
Bldg B 1st floor

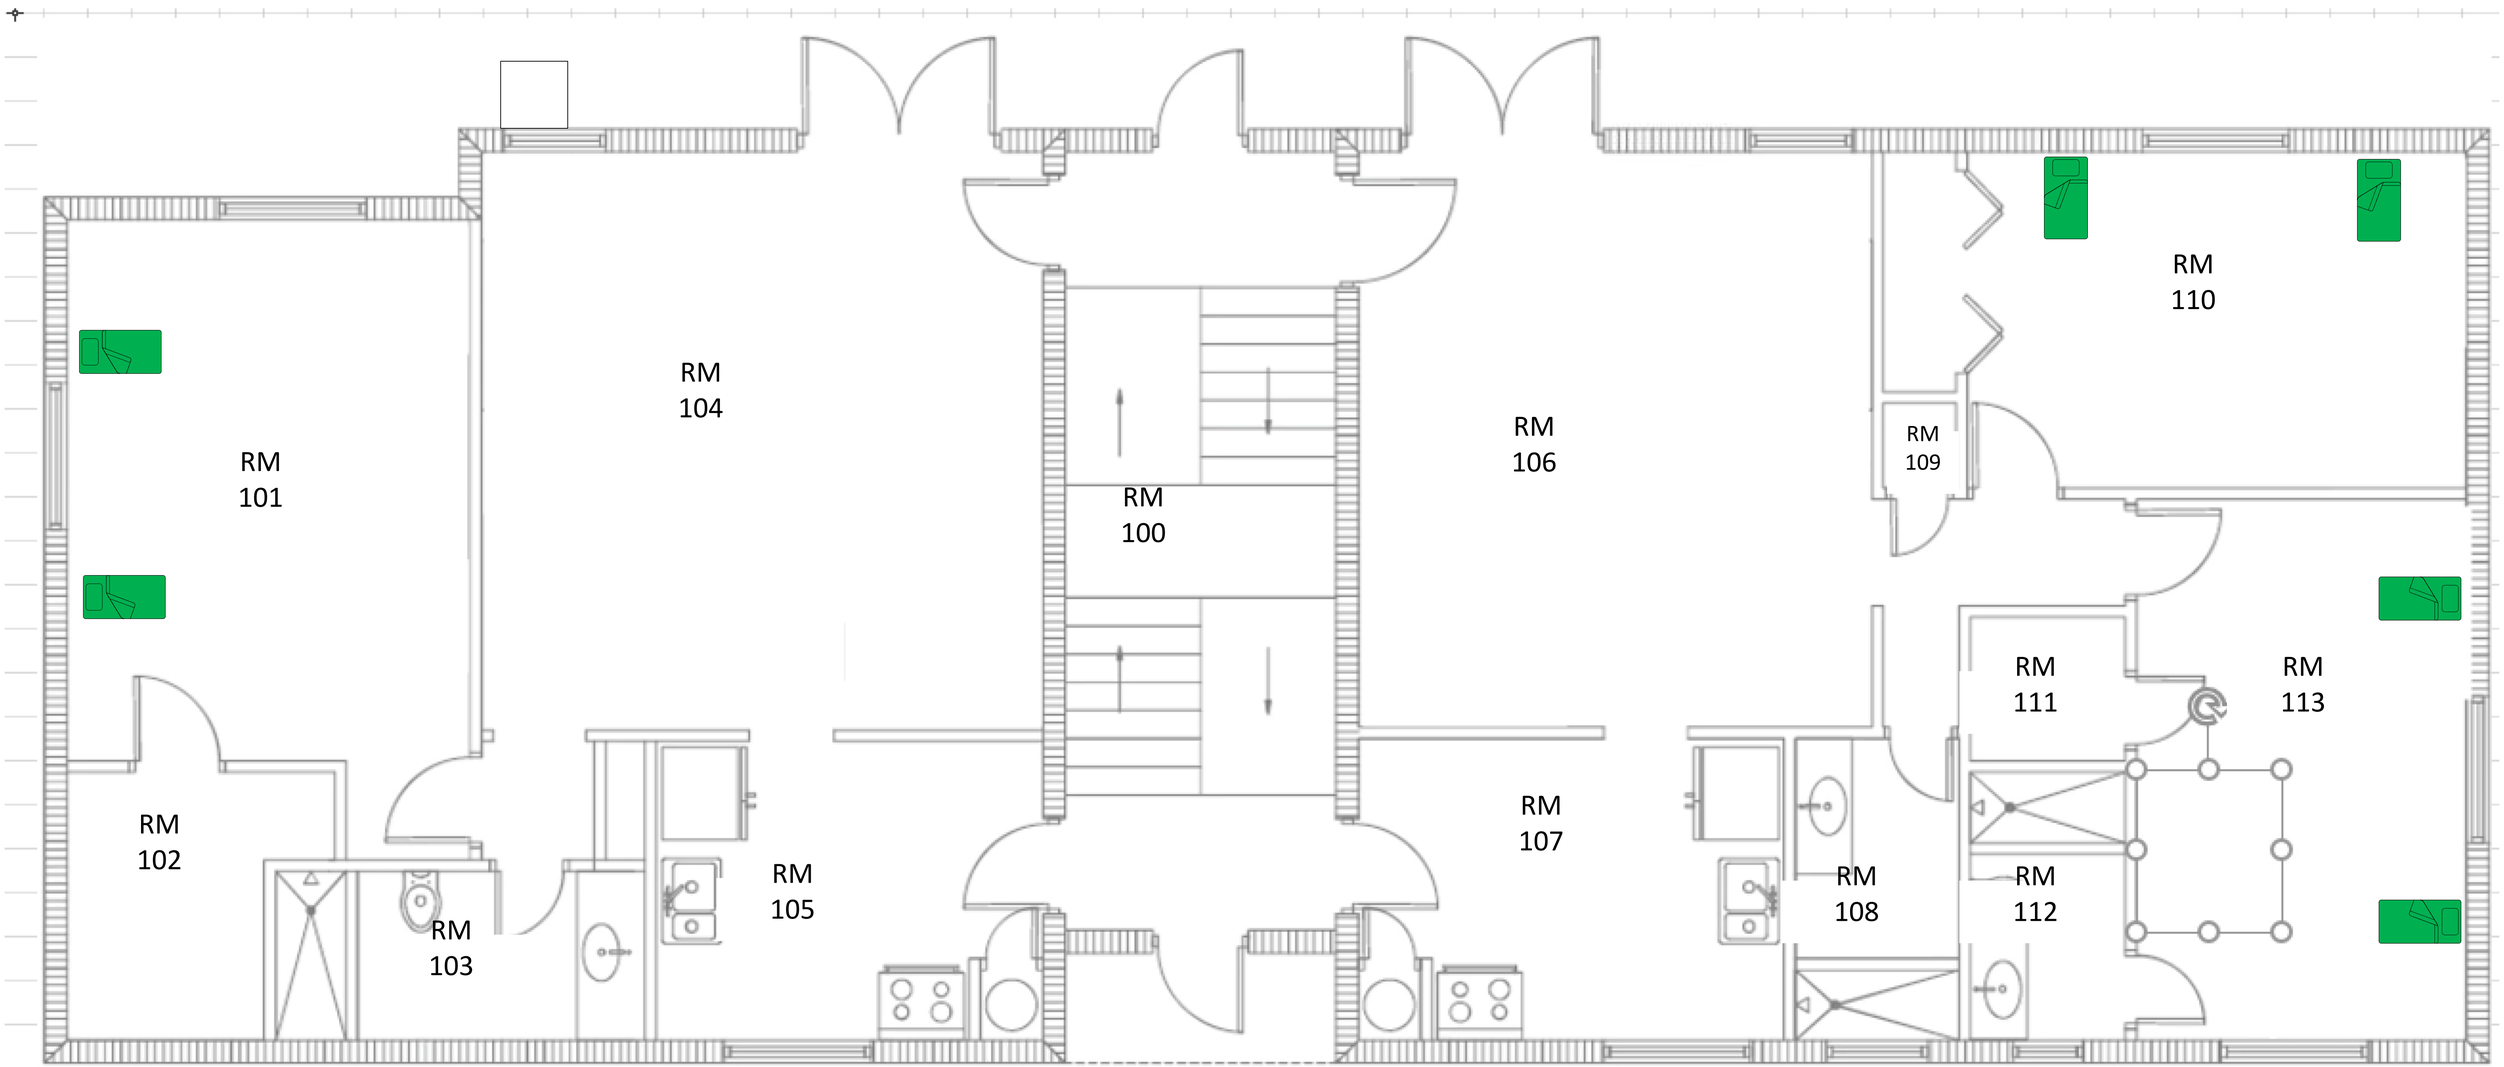


Fairways on the Green
Bldg B 2nd floor

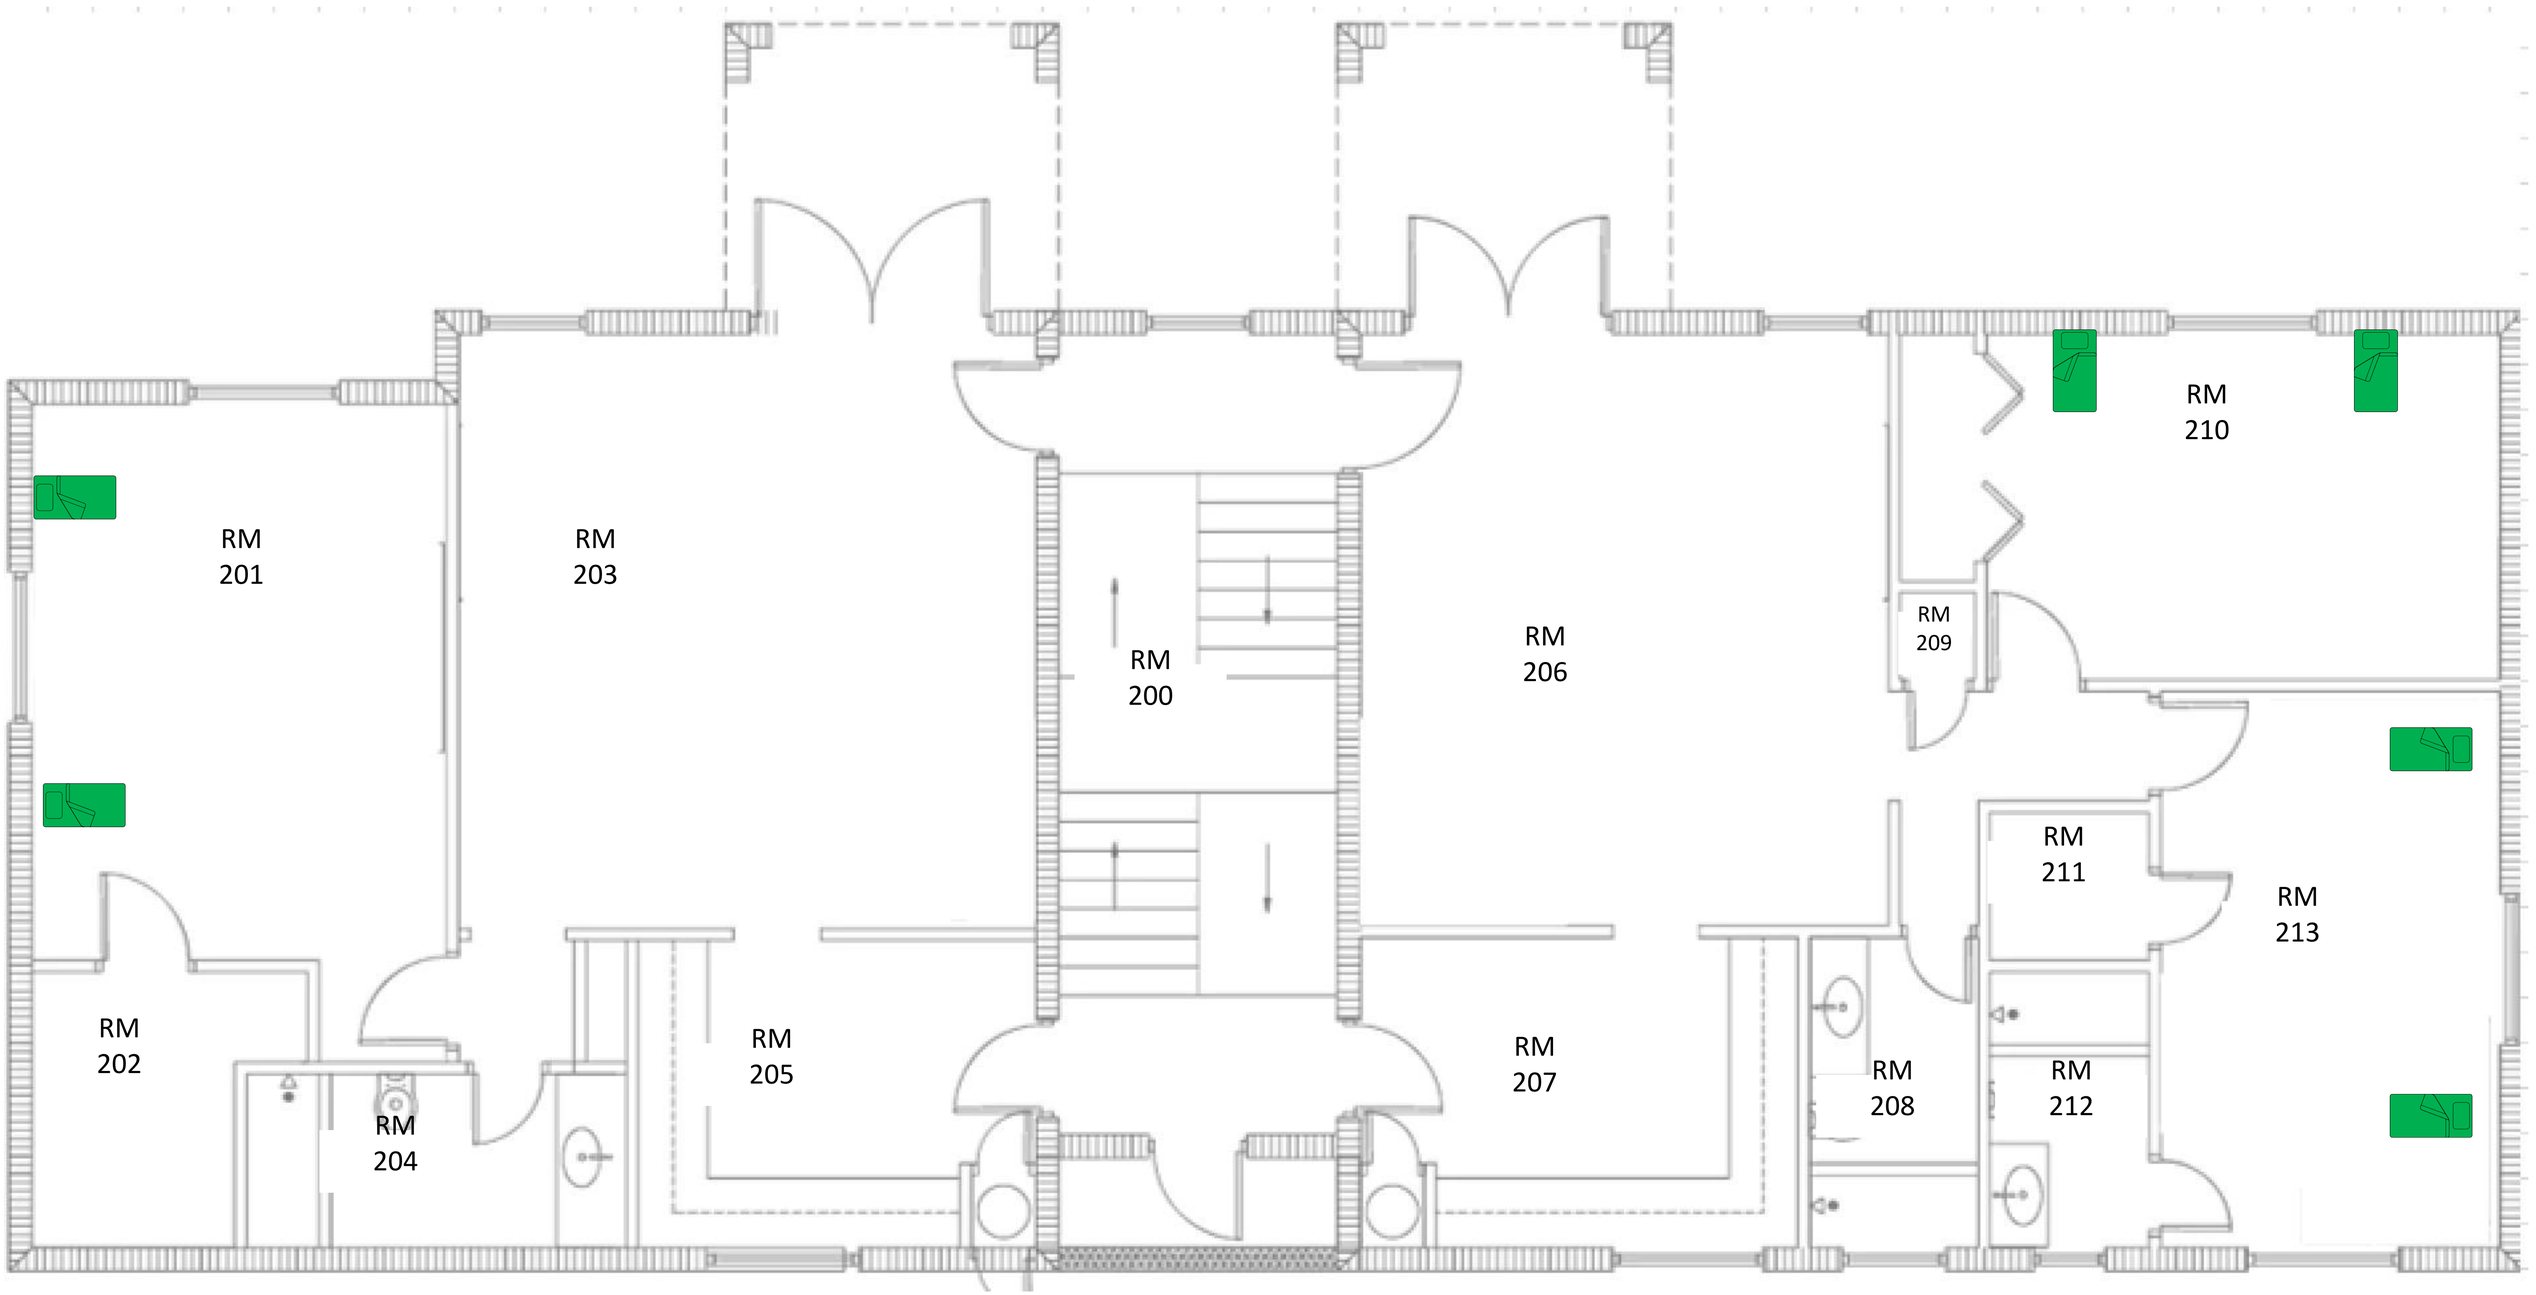


Fairways on the Green
Bldg C 1st floor

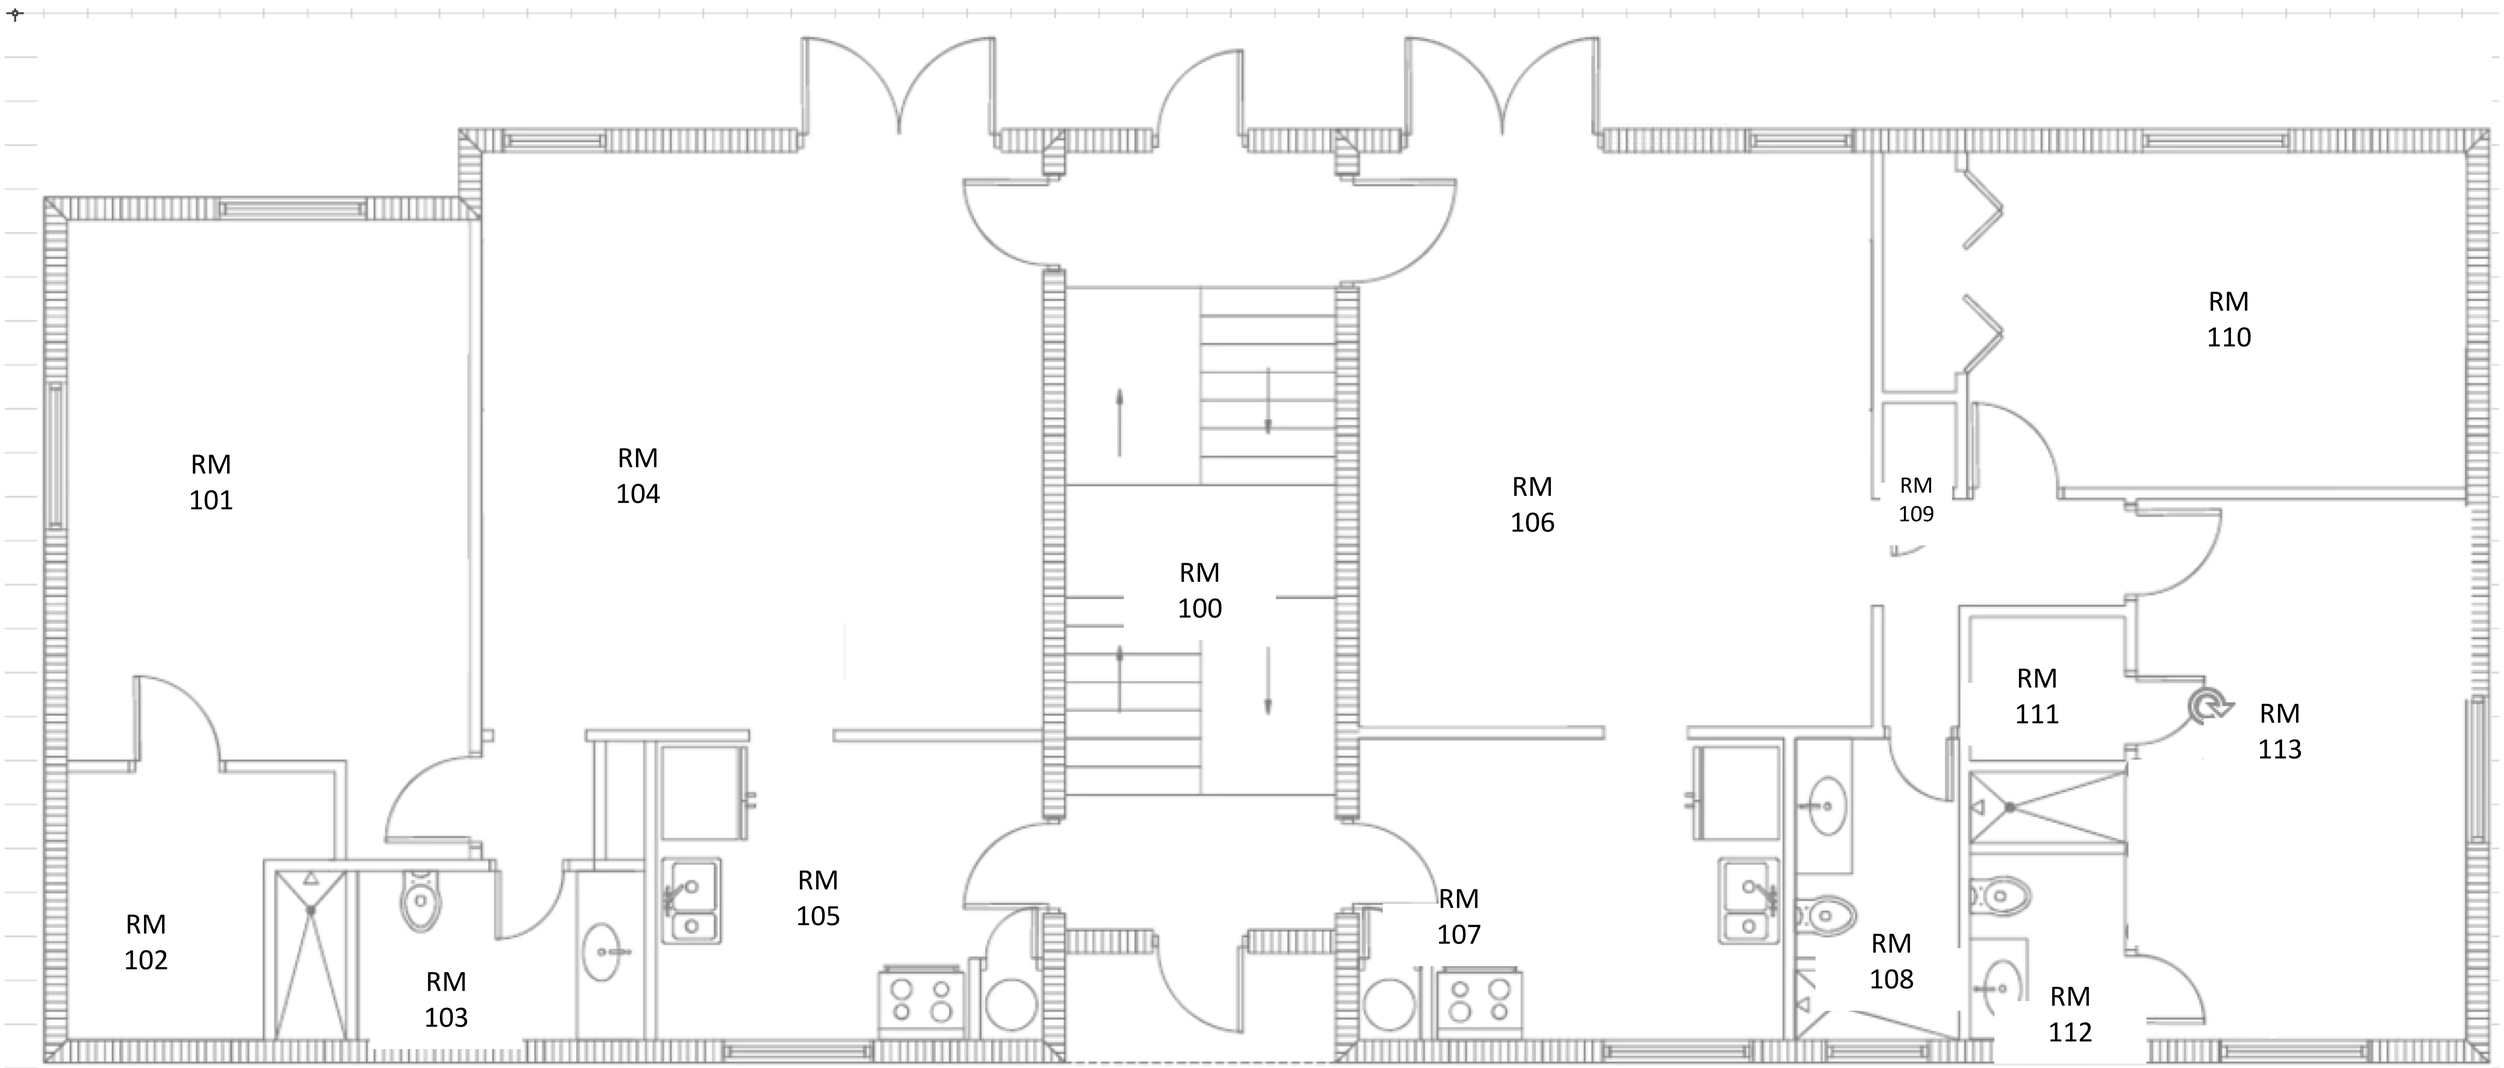


Fairways on the Green
Bldg C 2nd floor

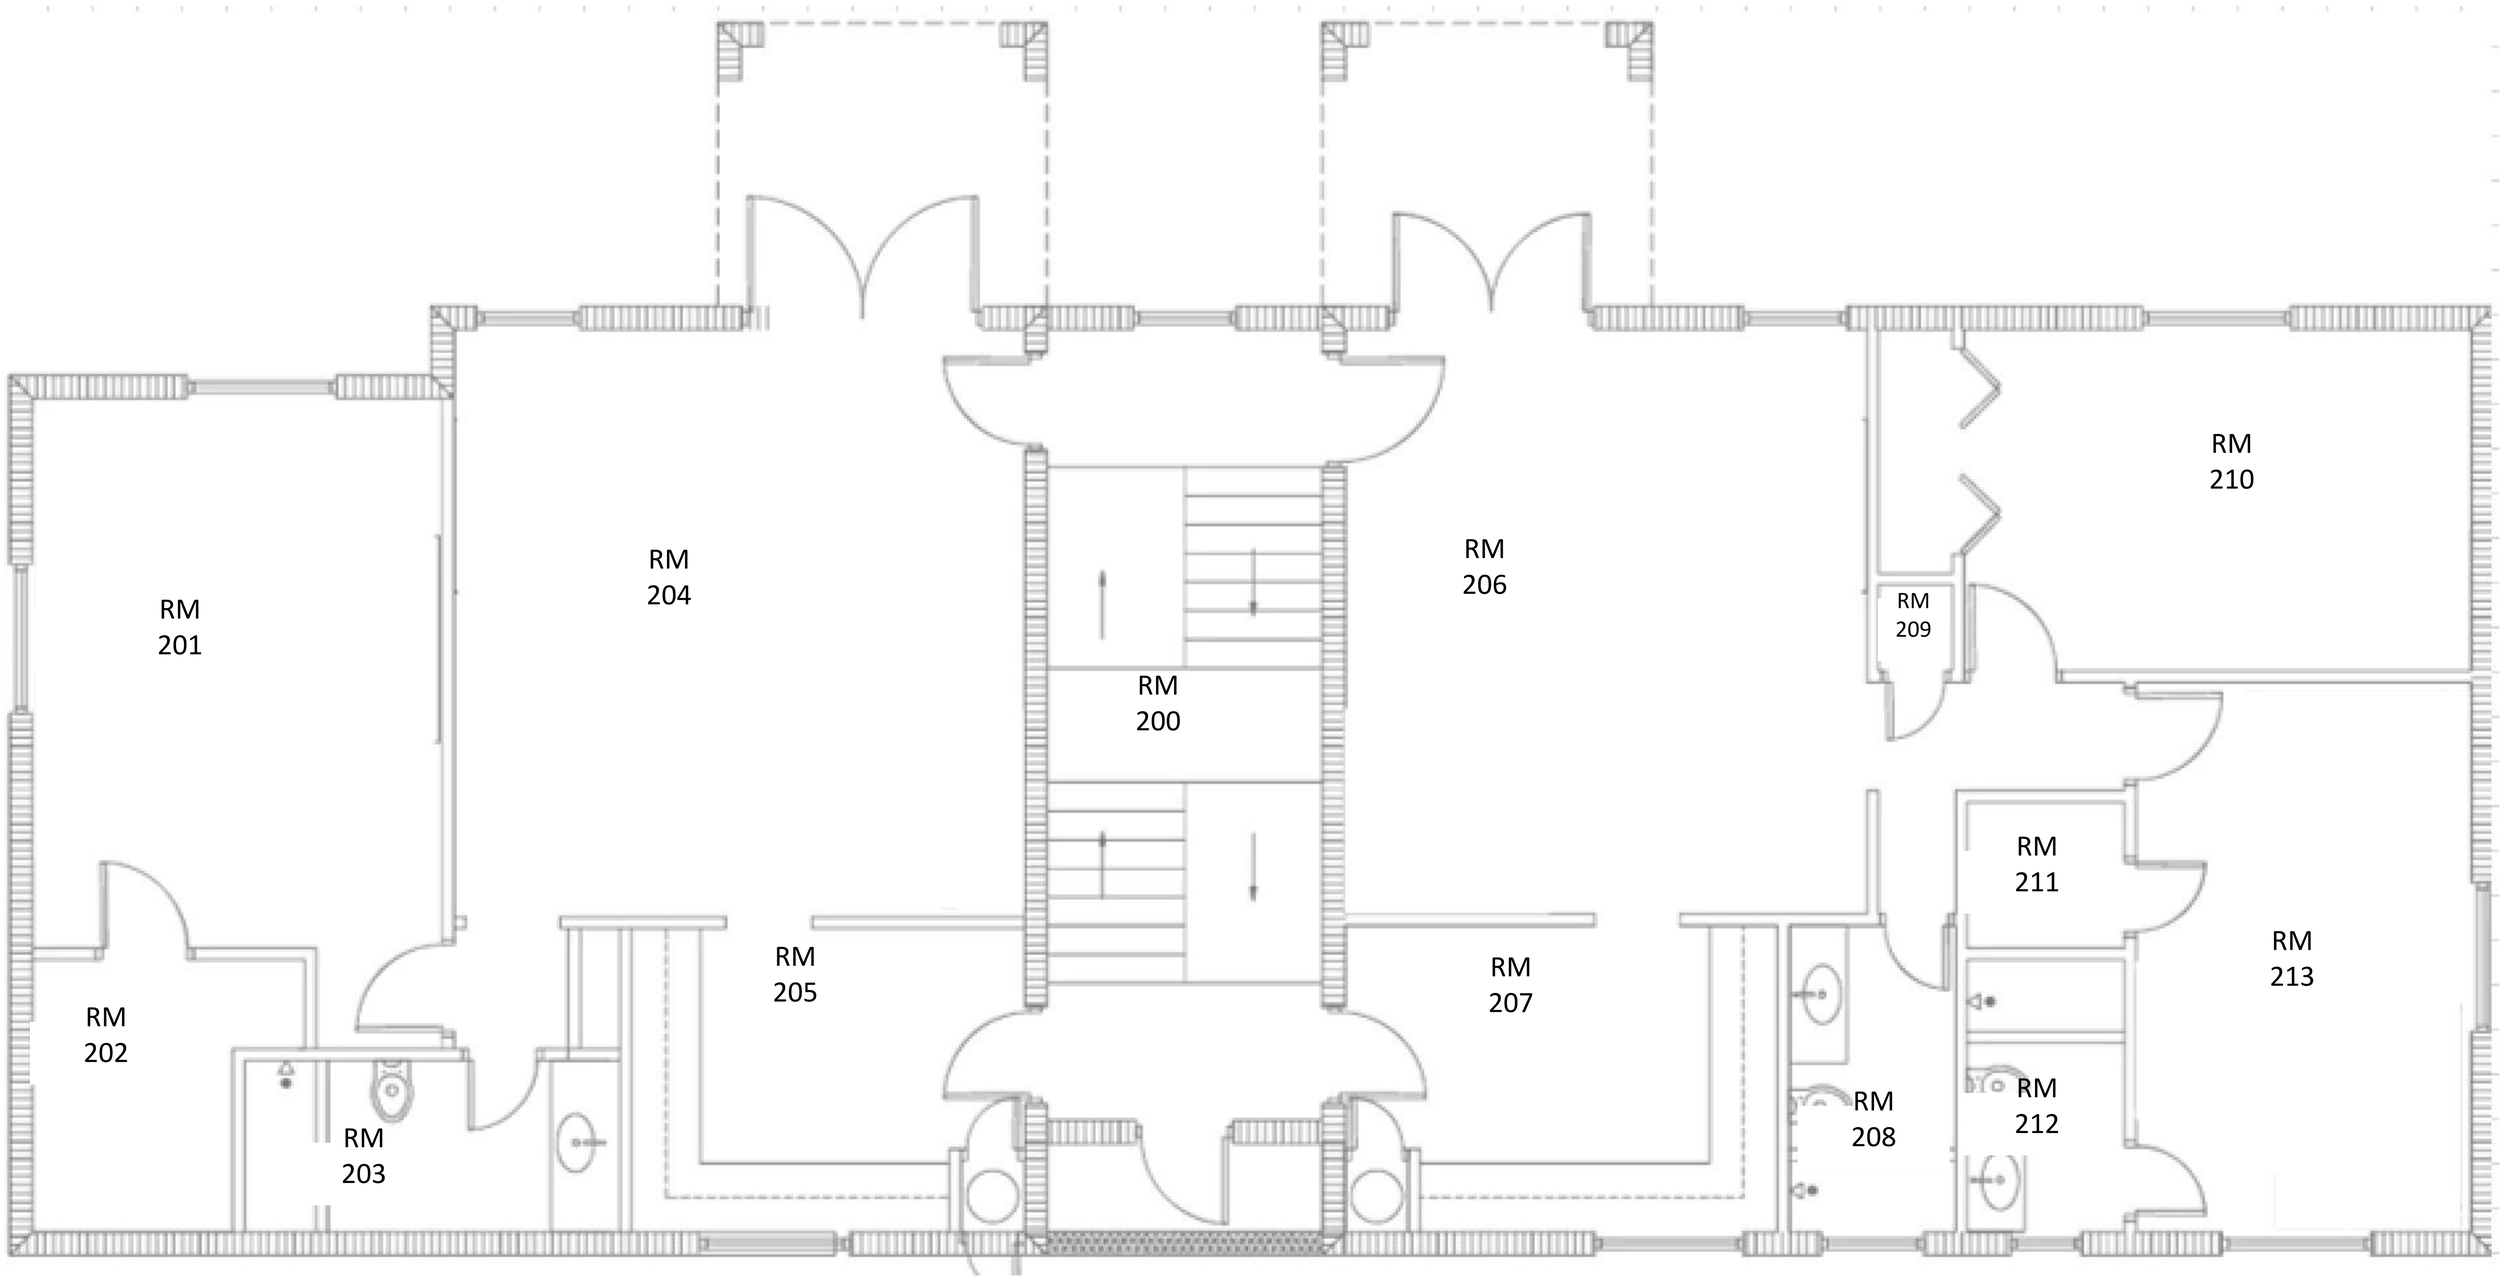

Fairways on the Green
Bldg D 1st floor

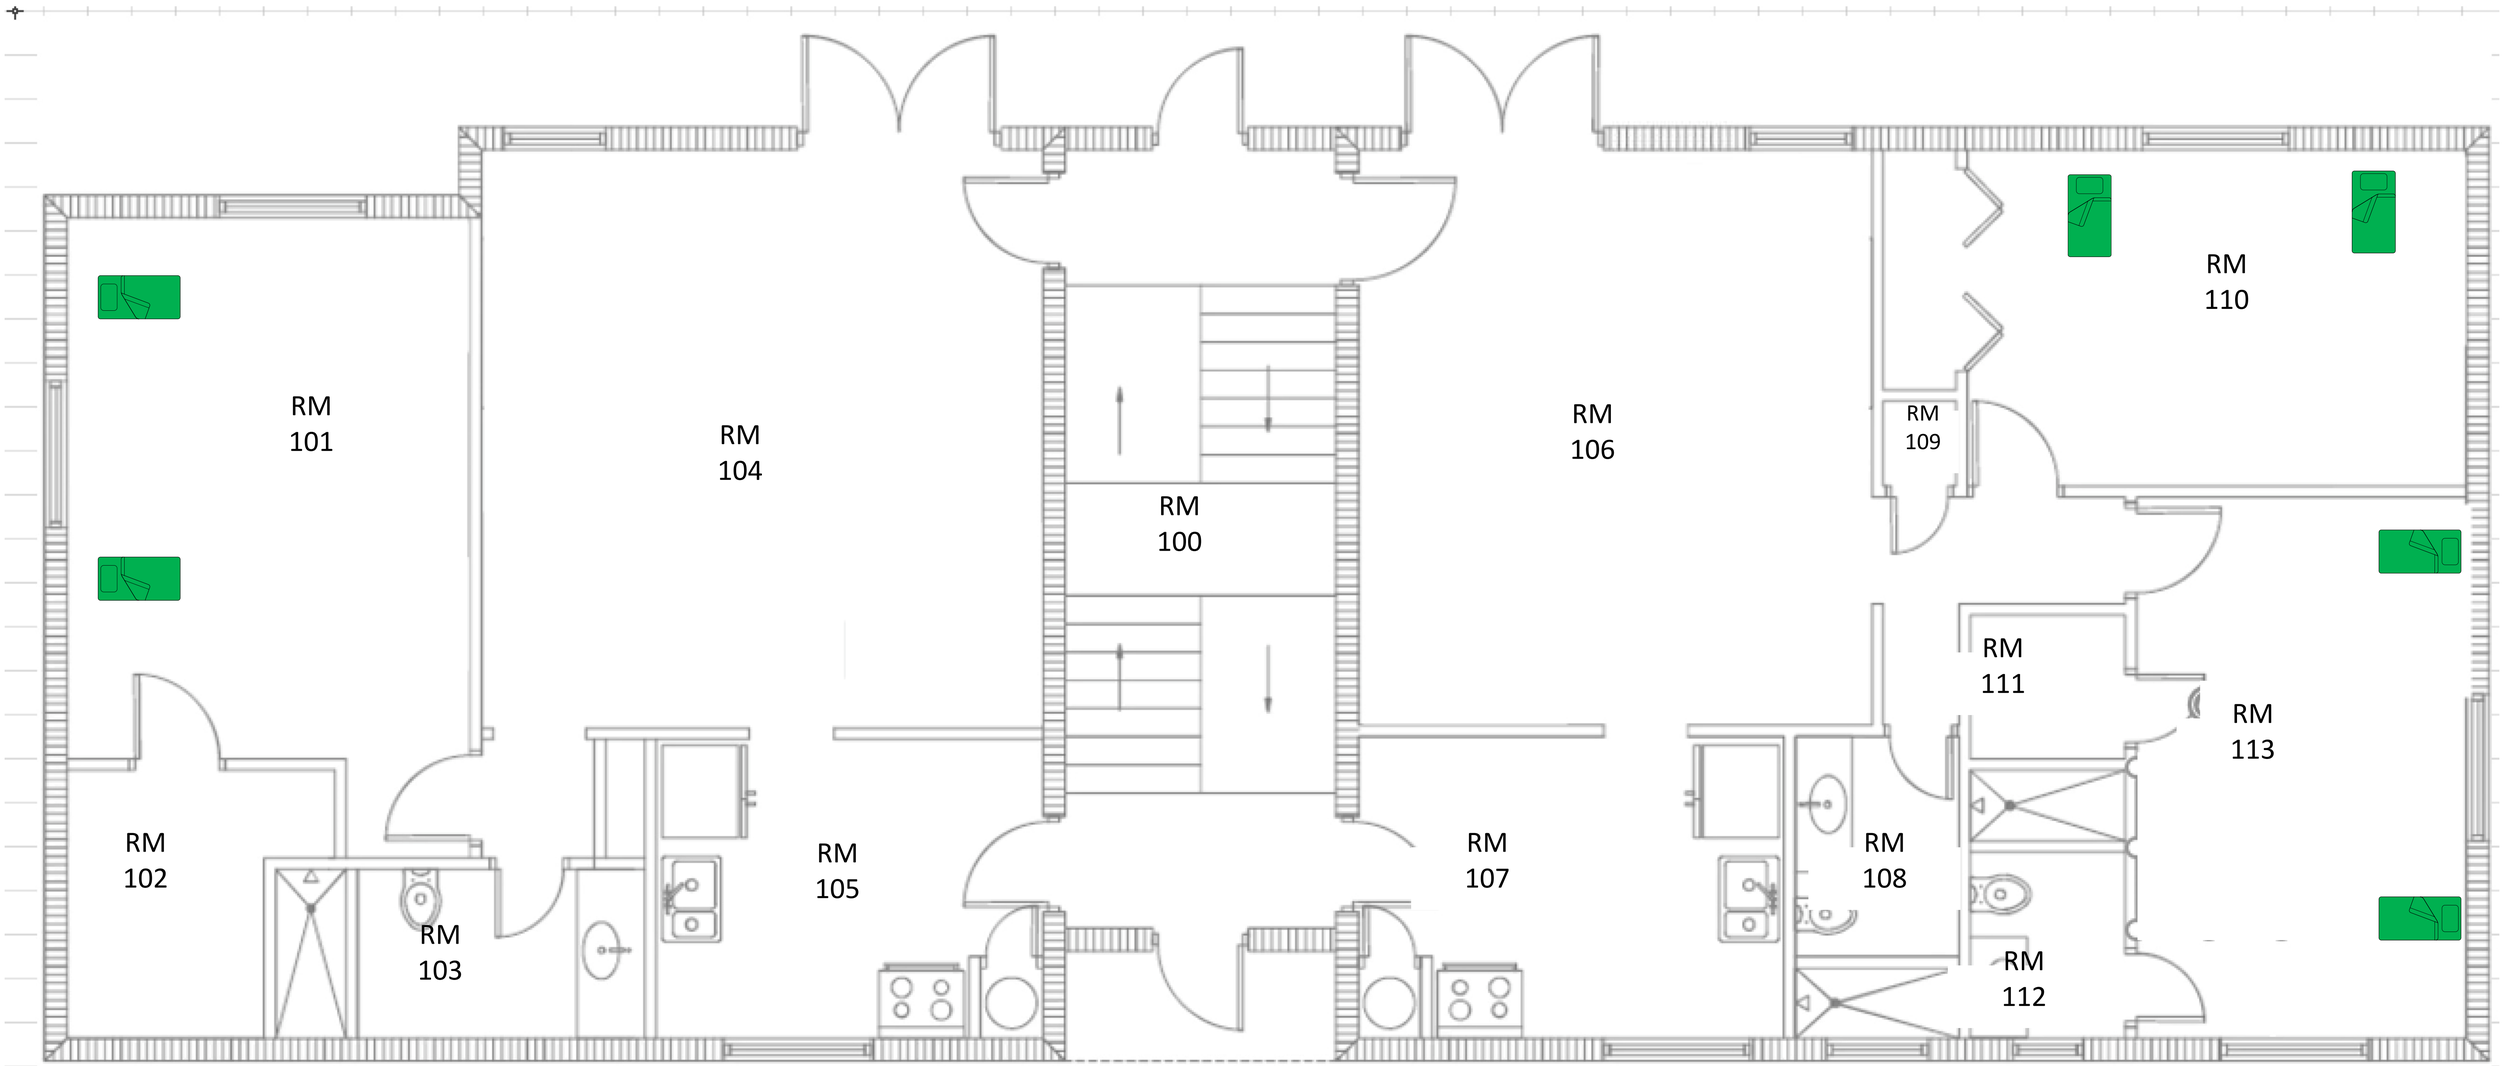

Fairways on the Green
Bldg D 2nd floor

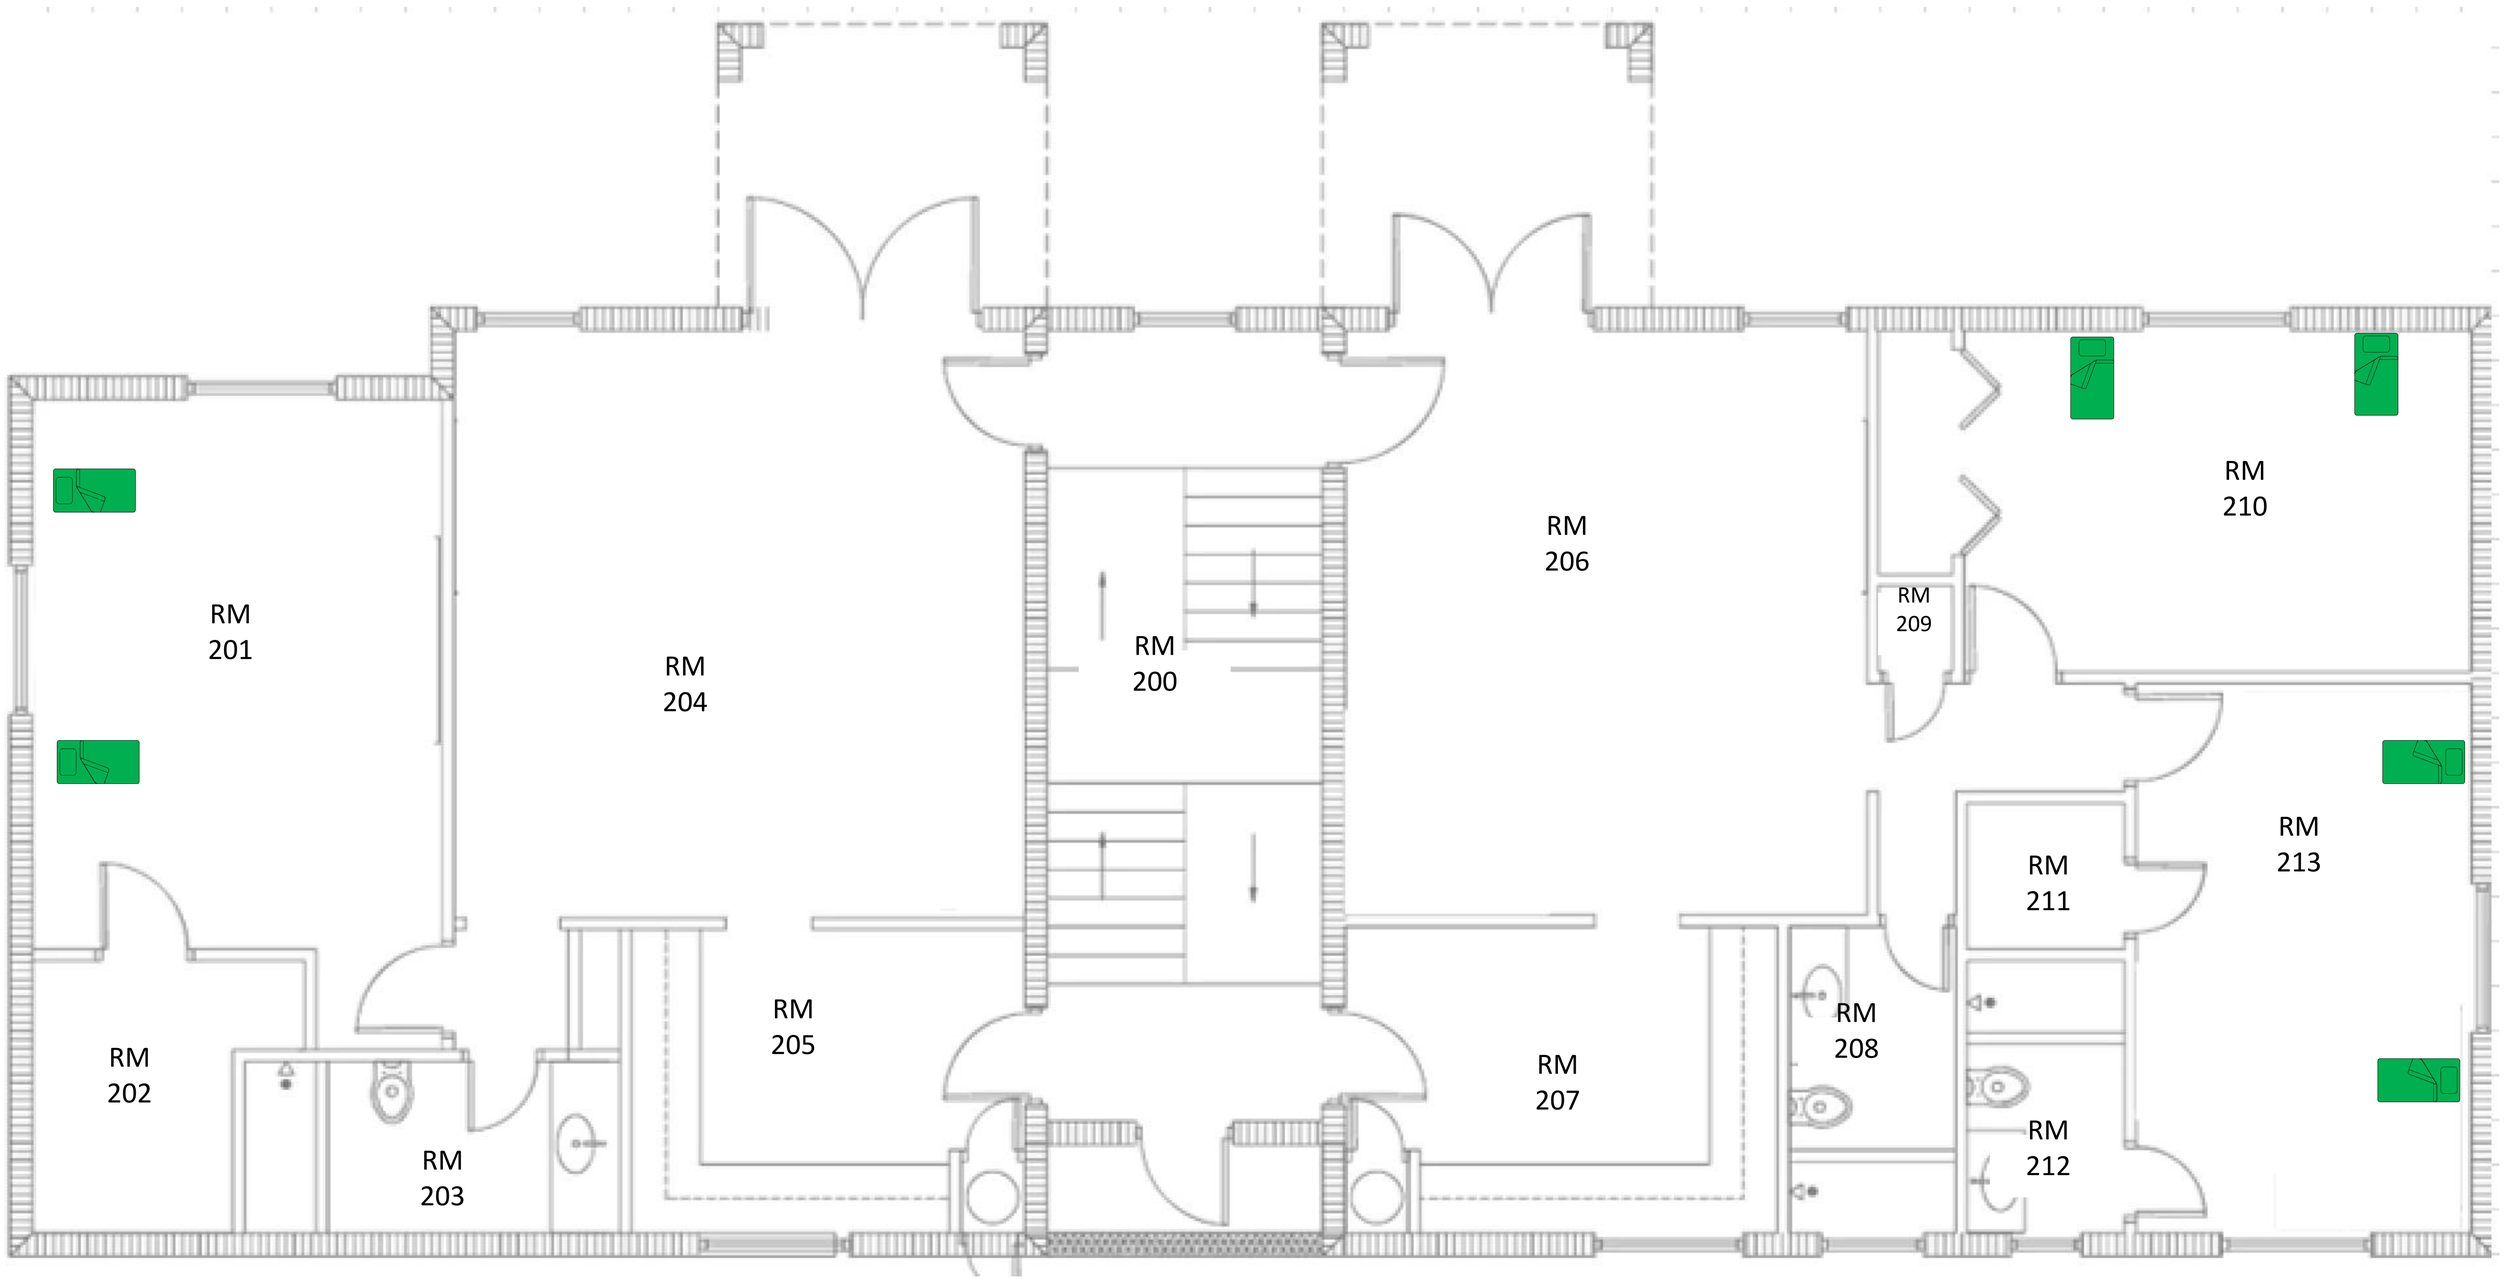

Fairways on the Green
Bldg E 1st floor

RM 110
RM 120
RM 130
RM 108
RM 109
RM 118
RM 119
RM 128
RM 129
RM 106
RM 107
RM 116
RM 117
RM 126
RM 127
RM 105
RM 115
RM 125
RM 103
RM 104
RM 113
RM 114
RM 123
RM 124
RM 101
Charles Russell
RM 102
RM 111
RM 112
RM 121
RM 122

Fairways on the Green
Bldg E 2nd t floor

RM 210
RM 220
RM 230
RM 208
RM 209
RM 218
RM 219
RM 228
RM 229
RM 206
RM 207
RM 216
RM 217
RM 226
RM 227
RM 205
RM 215
RM 225
RM 203
RM 204
RM 213
RM 214
RM 223
RM 224
RM 201
RM 202
RM 211
RM 212
RM 221
RM 222

Fairways on the Green
Bldg F 1st floor

RM 110
RM 120
RM 130
RM 108
RM 109
RM 118
RM 119
RM 128
RM 129
RM 106
RM 107
RM 116
RM 117
RM 126
RM 127
RM 105
RM 115
RM 125
RM 103
RM 104
RM 113
RM 114
RM 123
RM 124
RM 101
RM 102
RM 111
RM 112
RM 121
RM 122


Fairways on the Green
Bldg F 2nd floor

RM 208
RM 209
RM 210
RM 220
RM 218
RM 219
RM 228
RM 230
RM 229
RM 206
RM 207
RM 216
RM 217
RM 226
RM 227
RM 205
RM 215
RM 225
RM 203
RM 204
RM 213
RM 214
RM 223
RM 224
RM 201
RM 202
RM 211
RM 212
RM 221
RM 222

Fairways on the Green
Bldg G 1st floor




Fairways on the Green
Bldg G 2nd floor

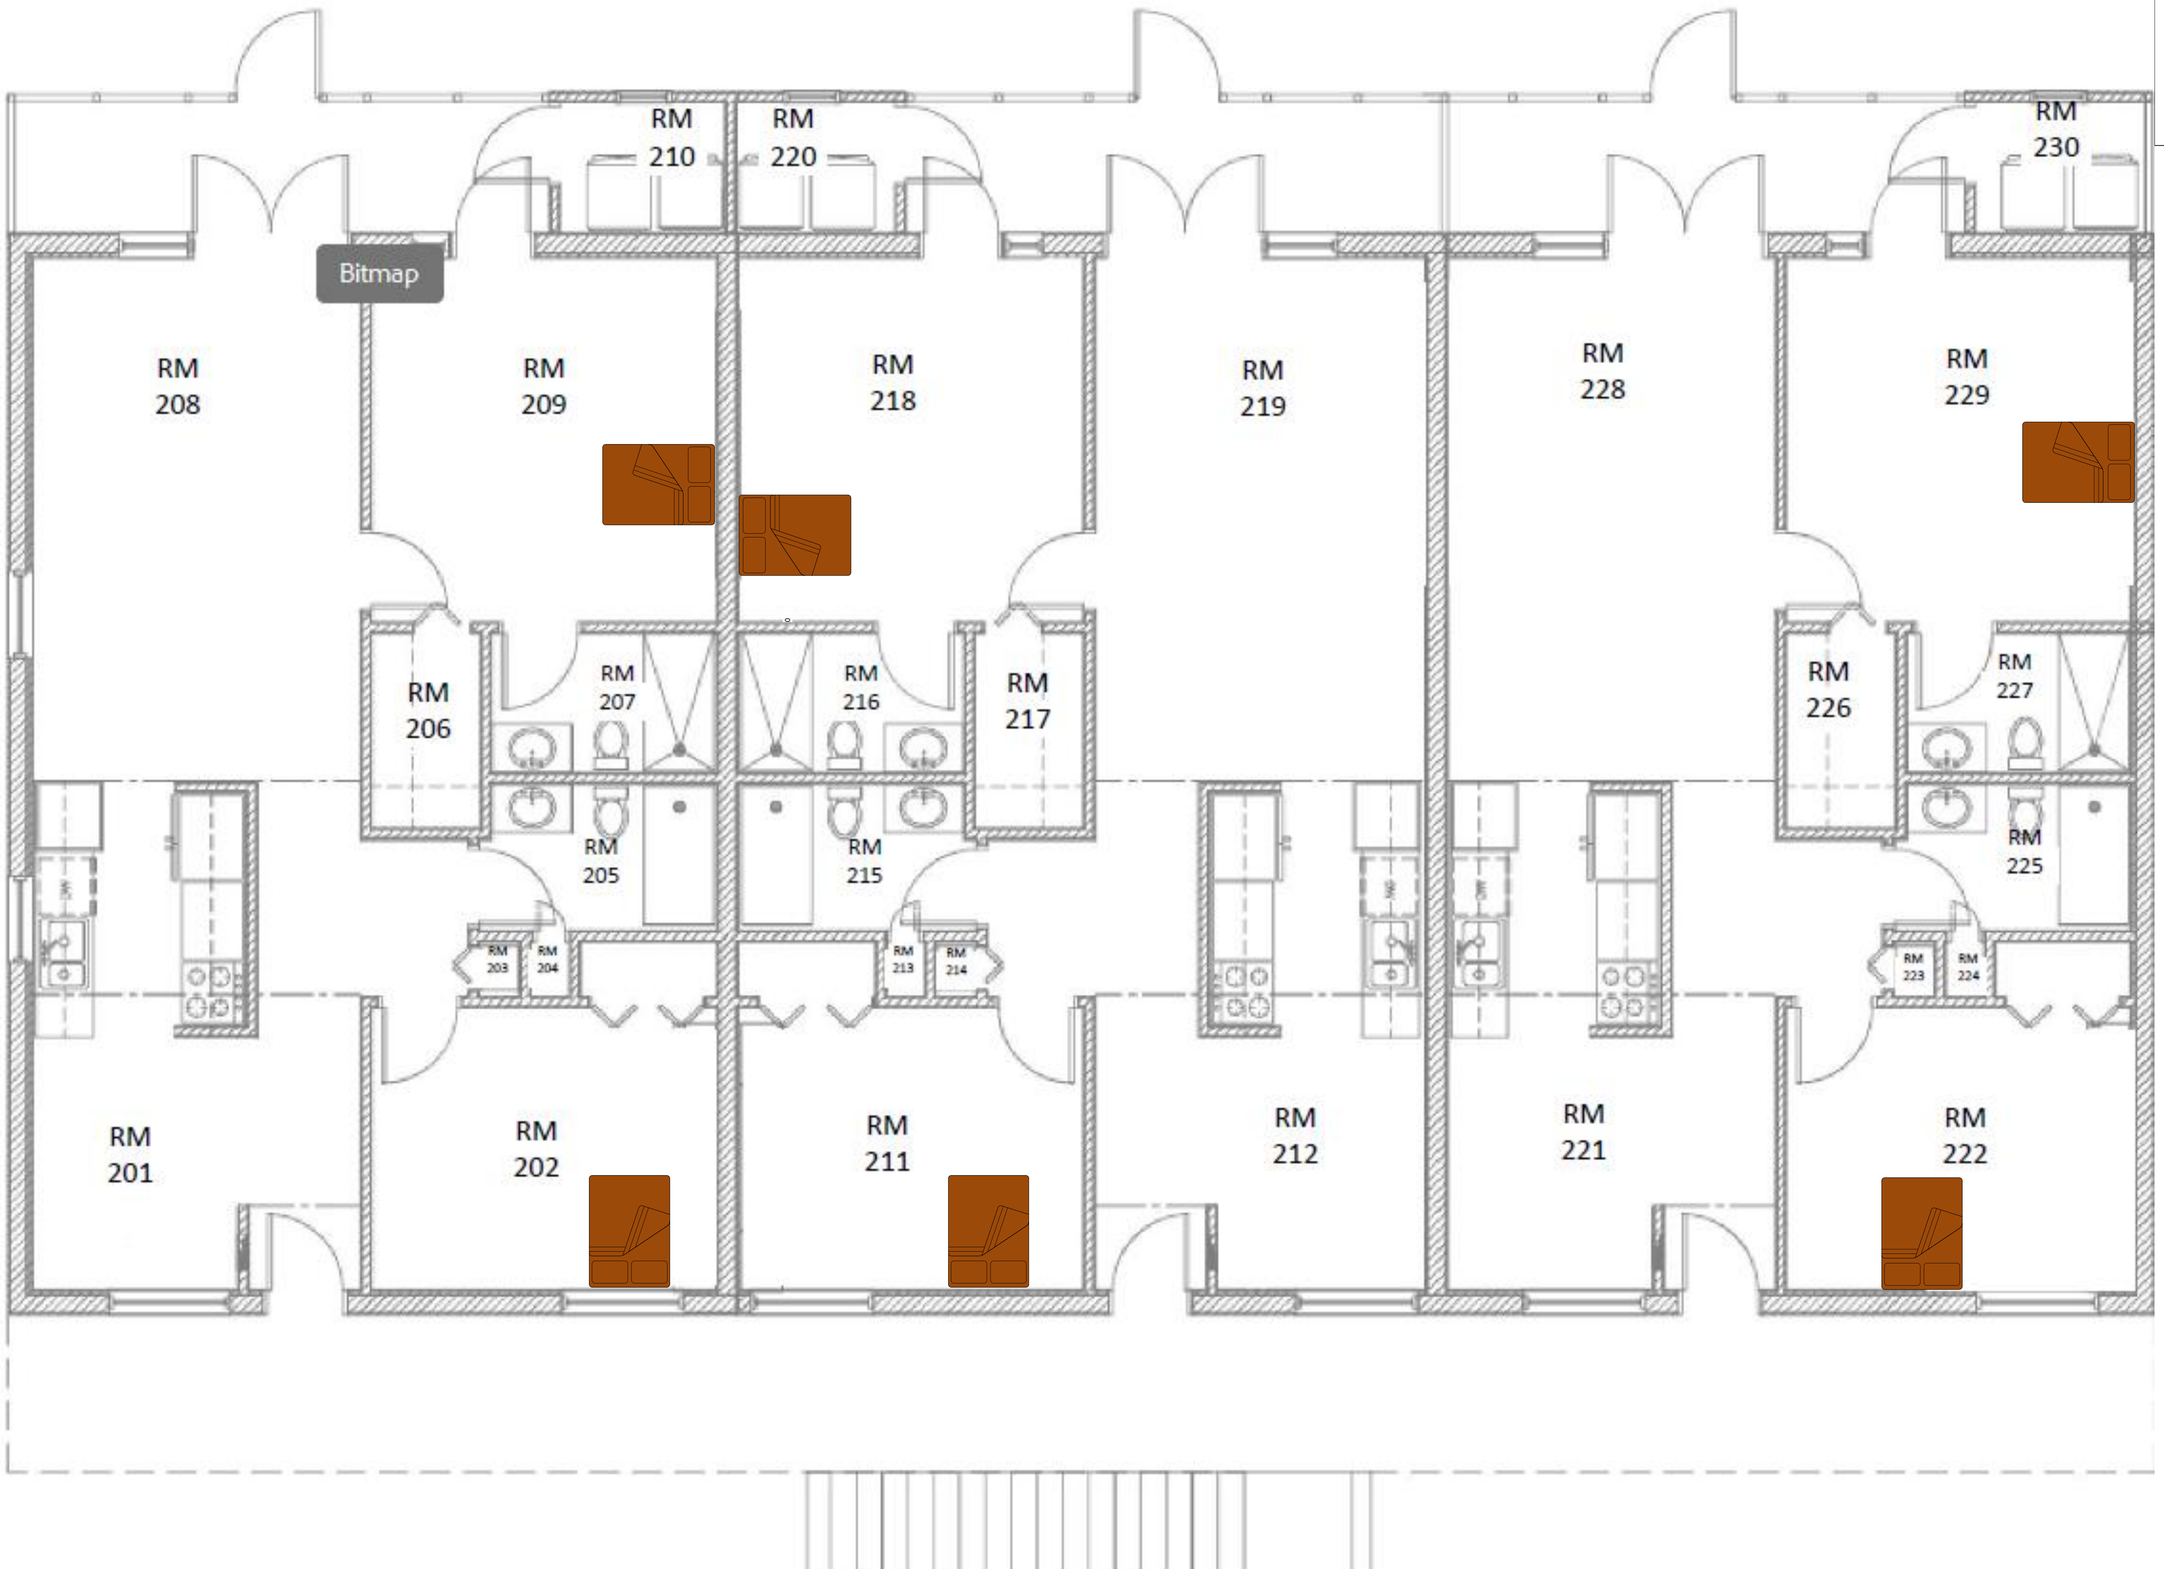

Fairways on the Green
Bldg H 1 st floor




Fairways on the Green
Bldg H 2nd floor

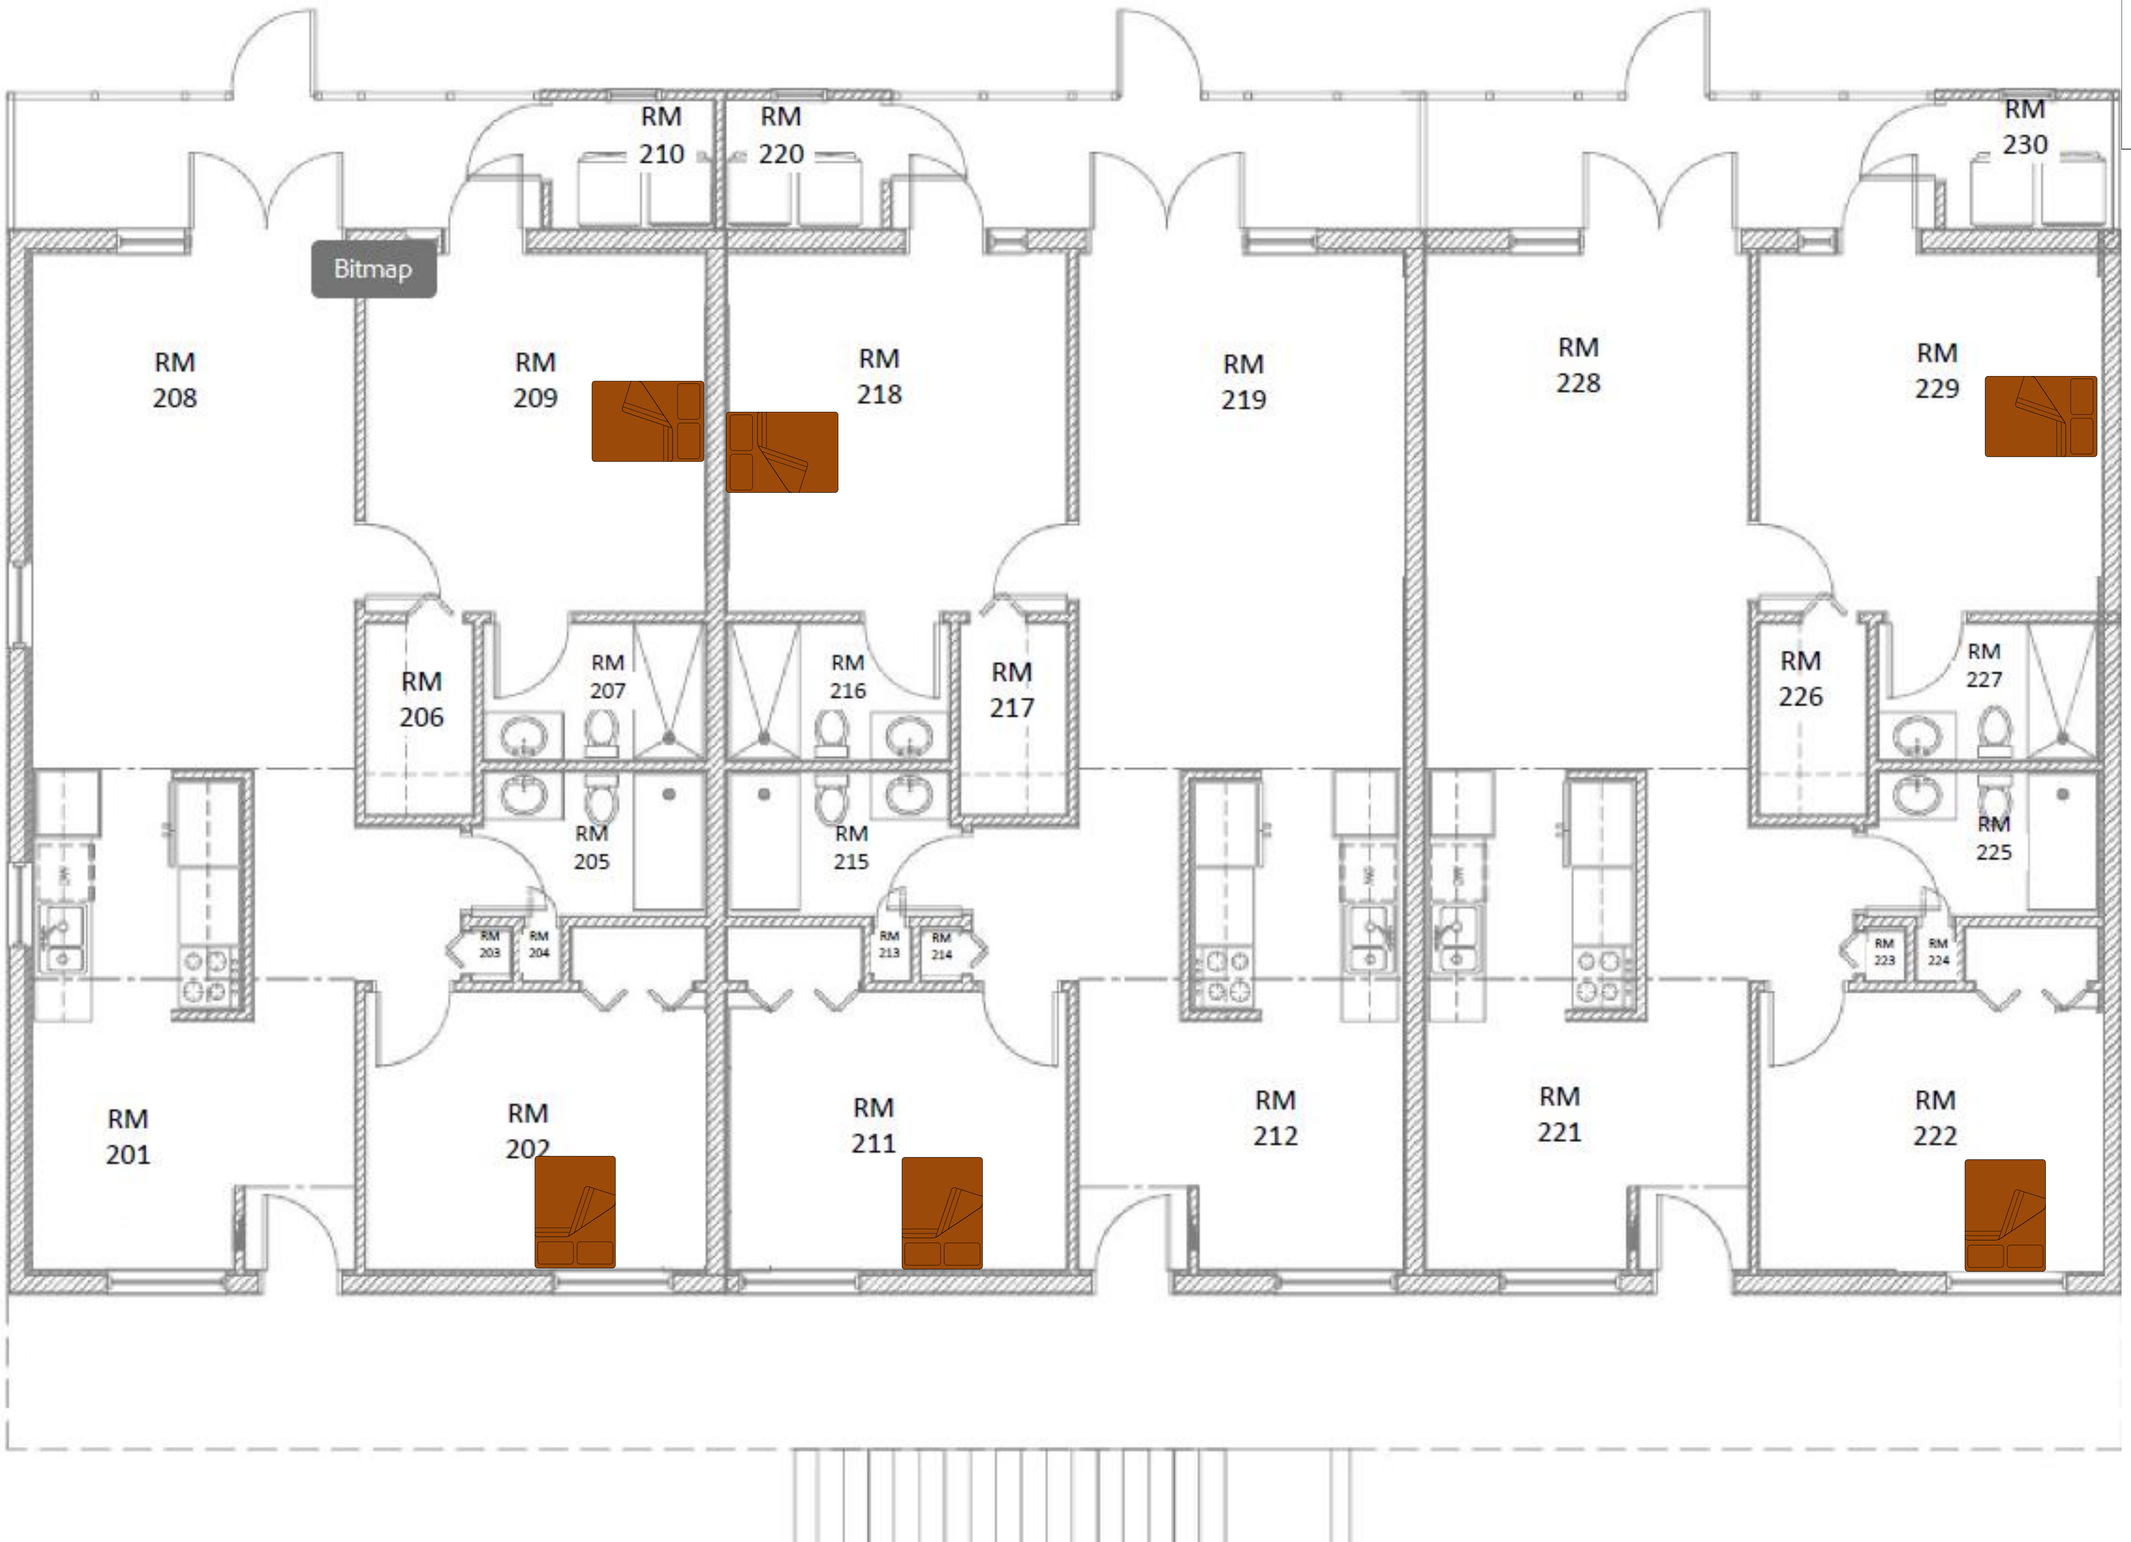


Fairways on the Green
Bldg I 1 st floor



Fairways on the Green
Bldg I 2nd floor

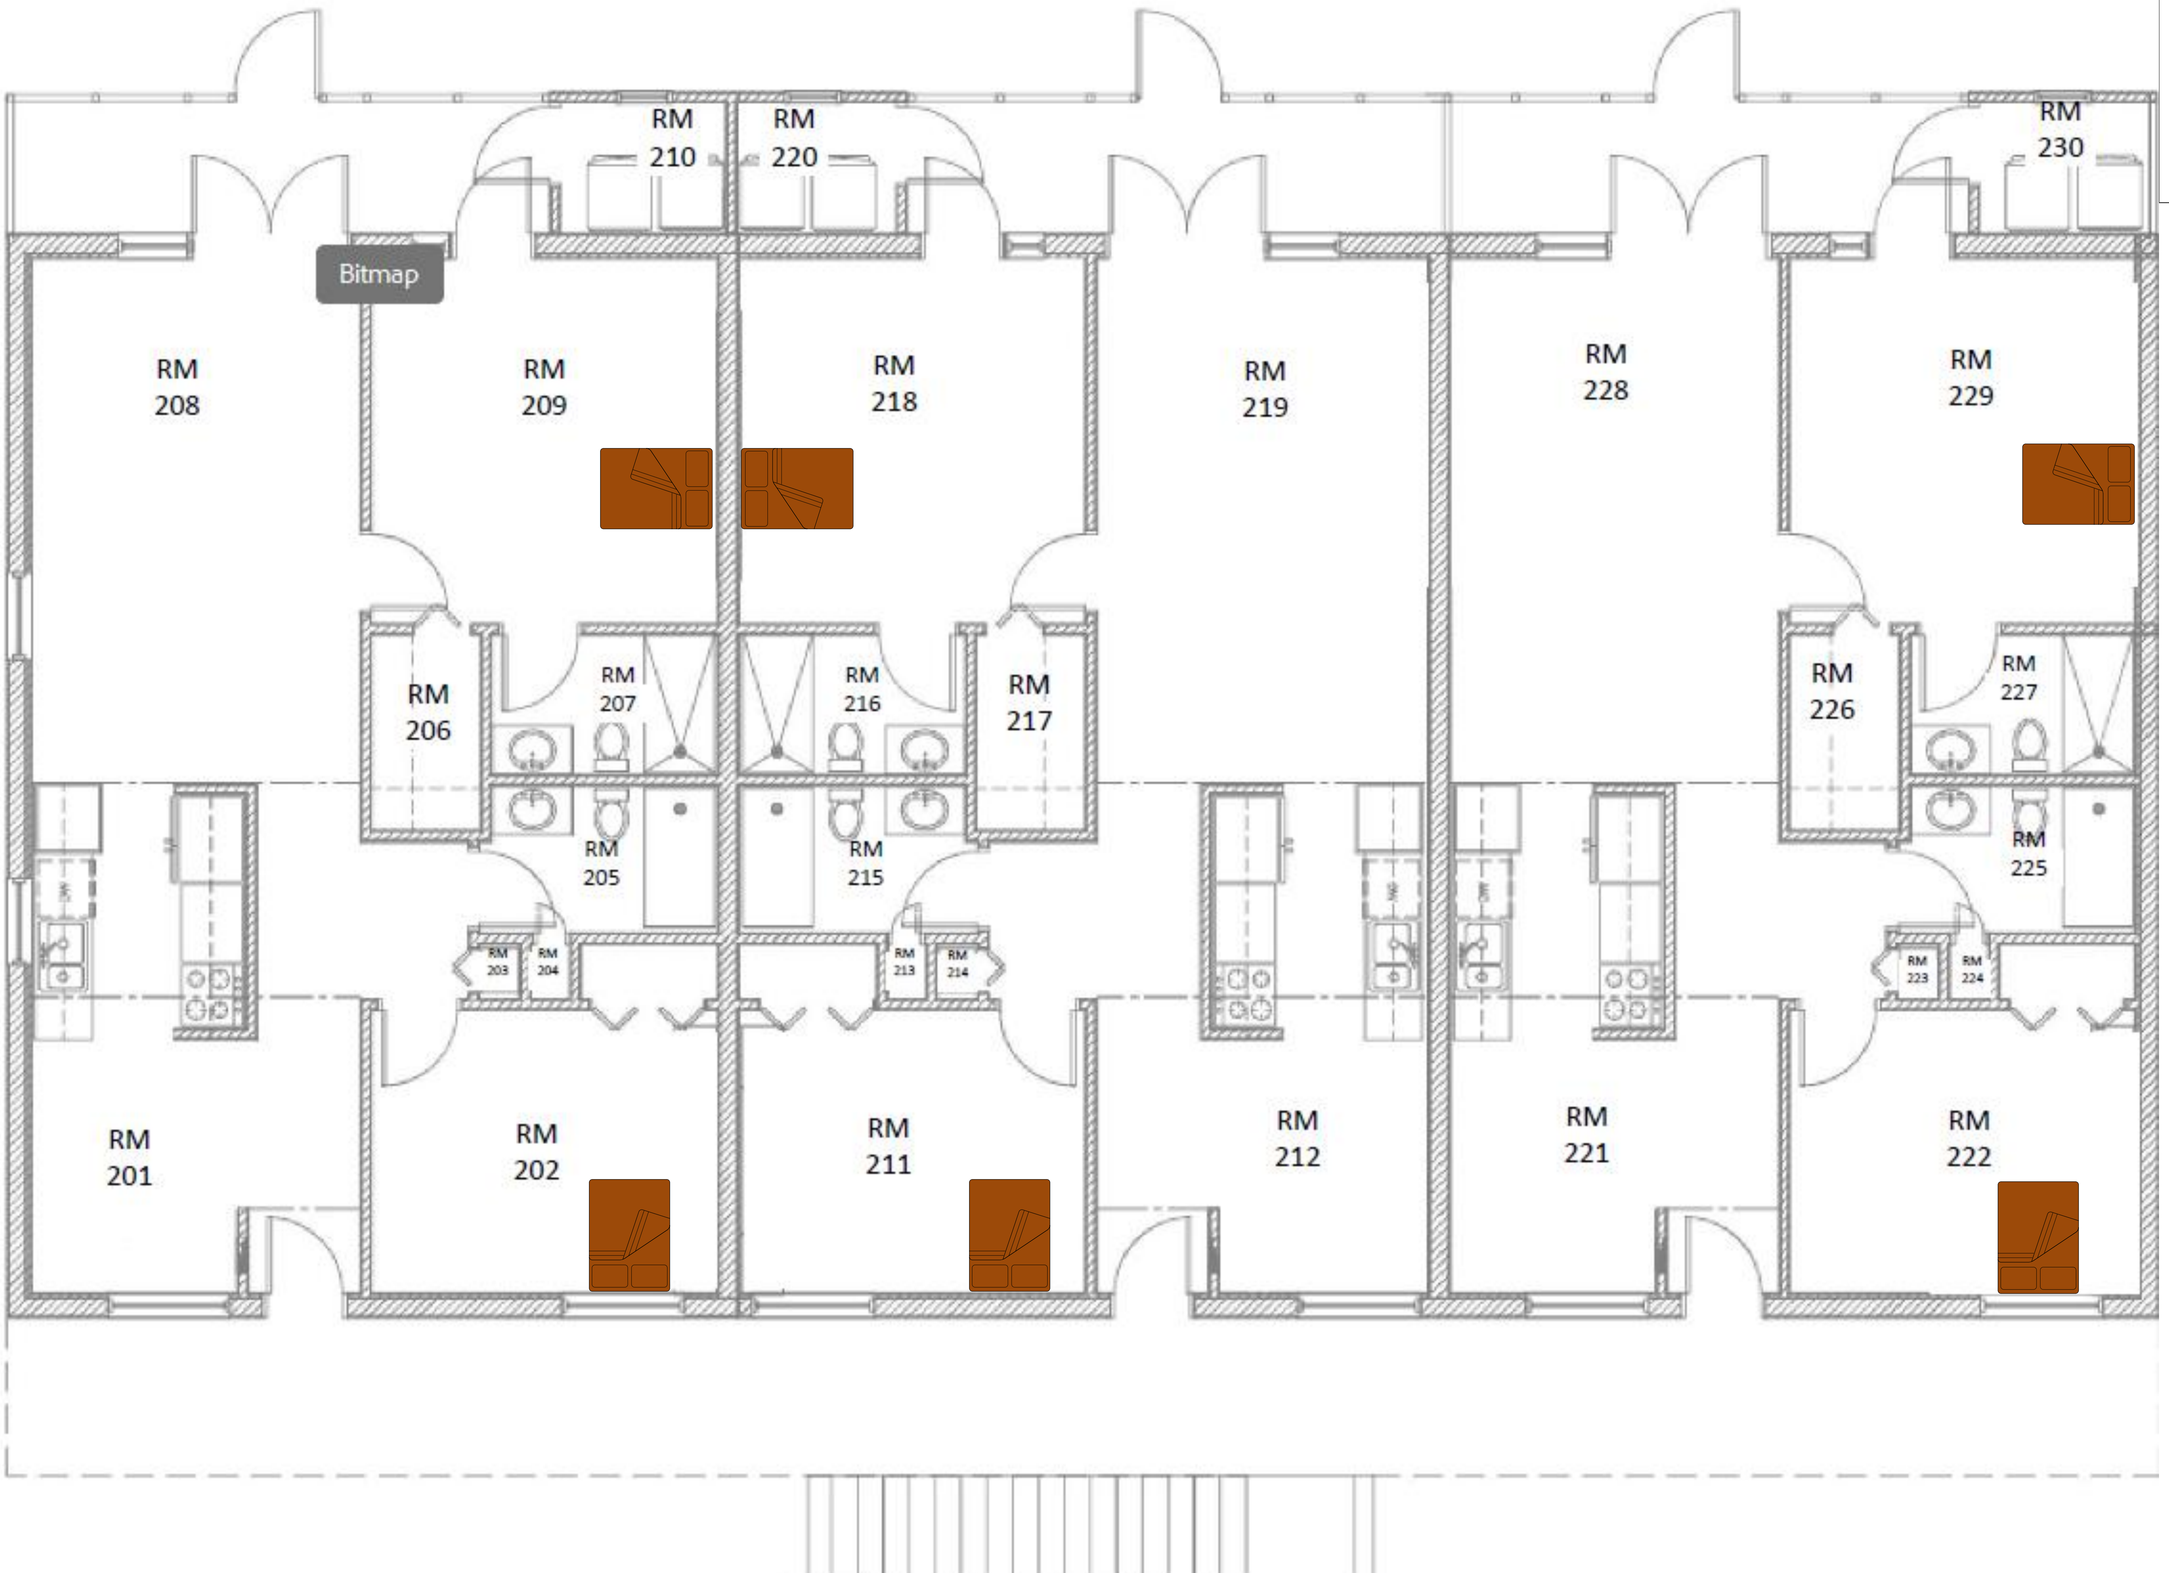

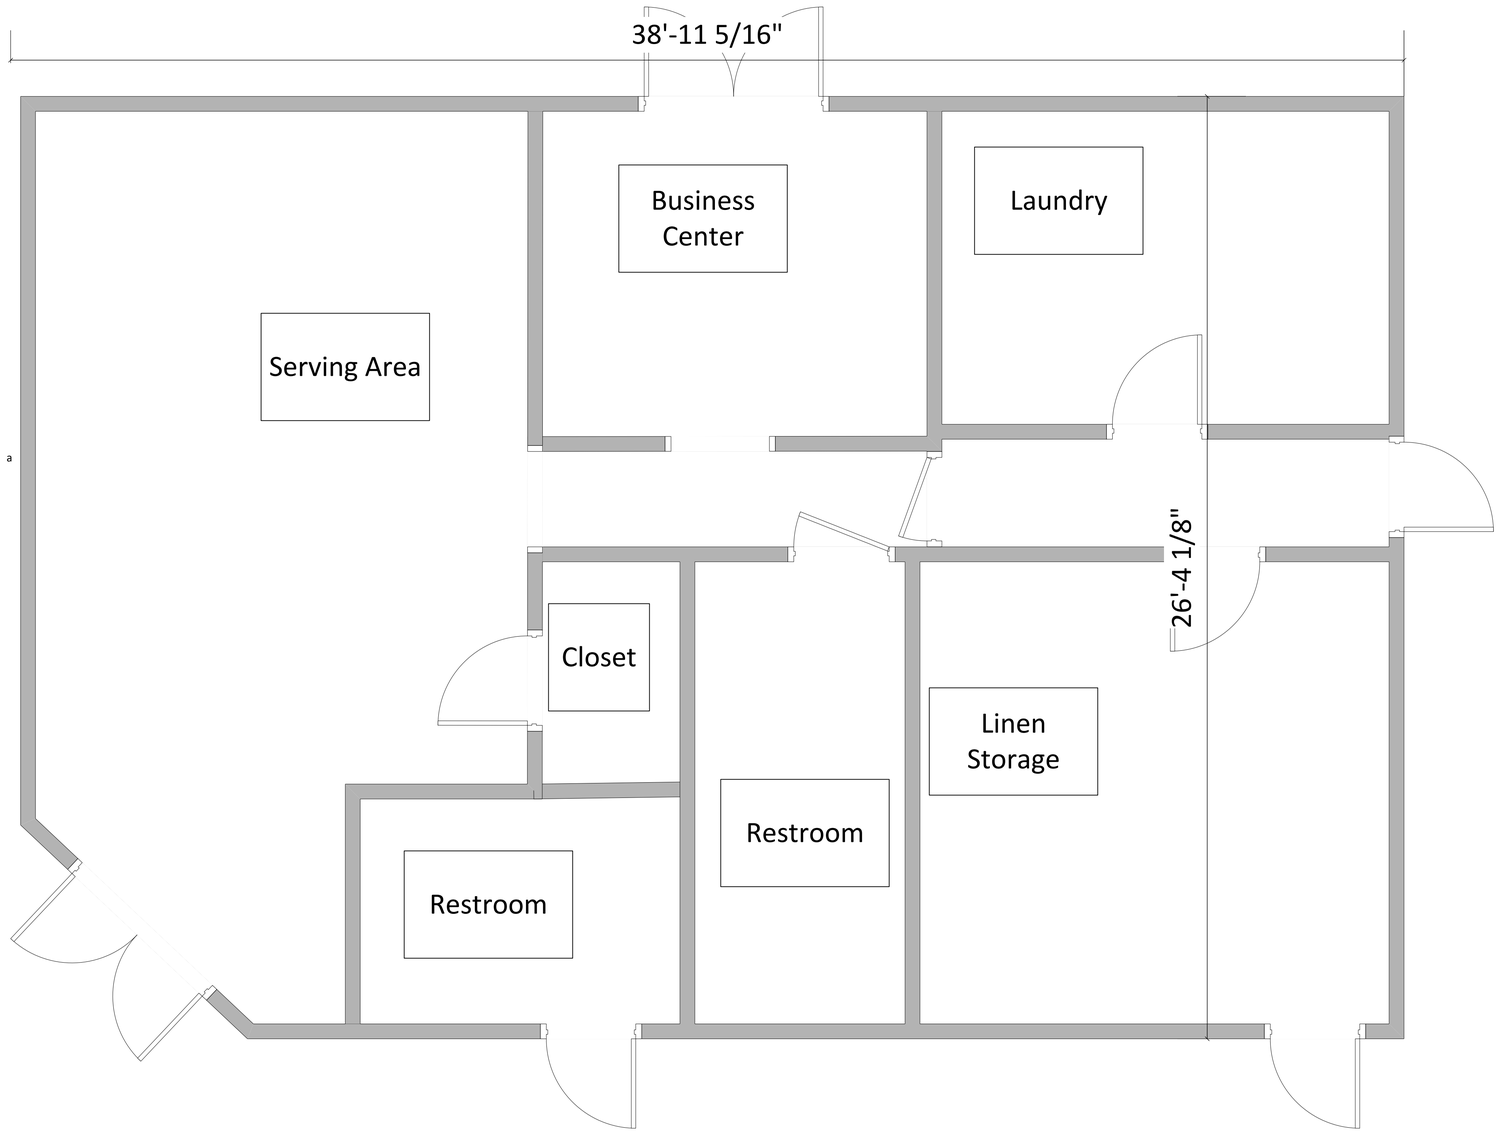
38'-11 5/16"
Business Center
Laundry
Serving Area
26'-4 1/8"
Closet
Linen Storage
Restroom
Restroom